STATE	PROJECT NUMBER	SHEET NO.	TOTAL SHEETS
GA.	STP-4001(7)	471	585

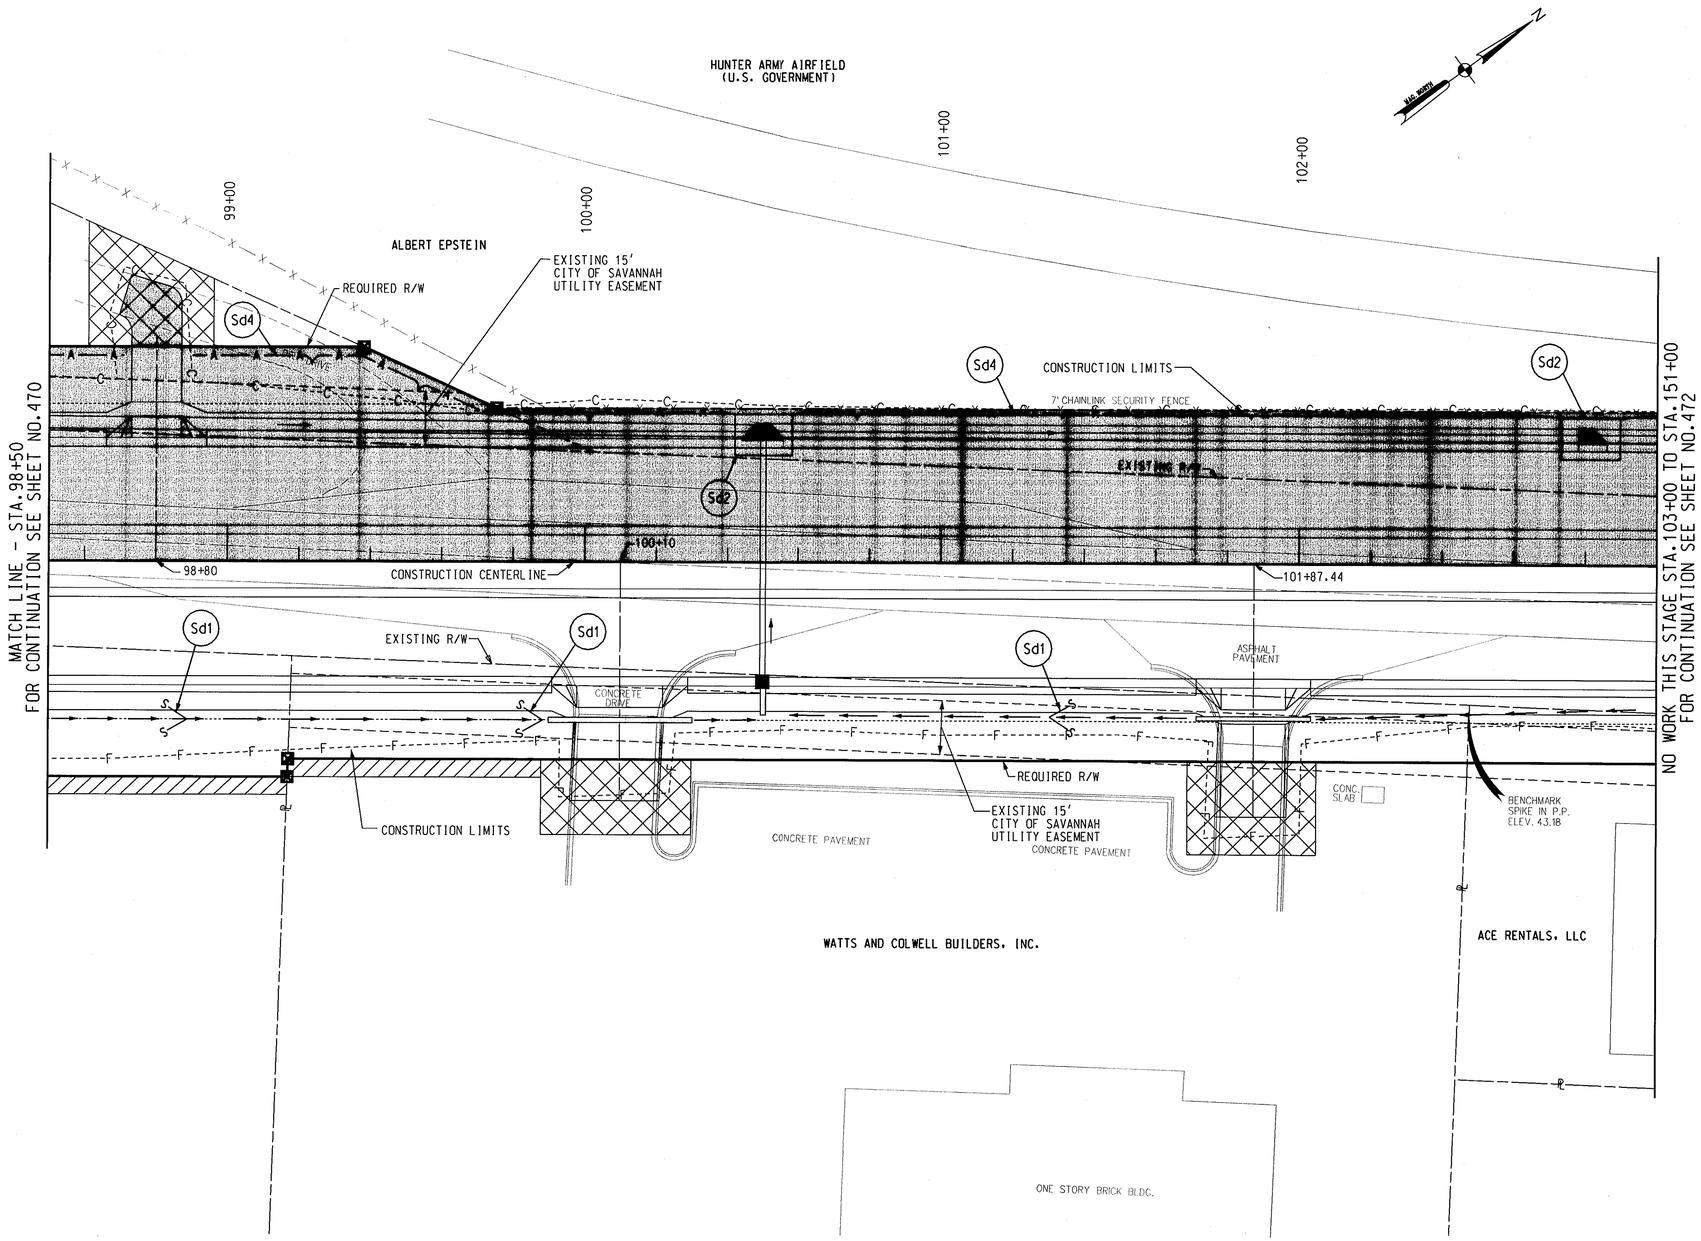

STAGE 2A BMP LOCATION DETAILS

EXISTING PROPERTY LINE	
REQUIRED R/W LINE	
CONSTRUCTION LIMITS	—C—F—
EASEMENT FOR CONSTR AND MAINT OF SLOPES	
EASEMENT FOR CONSTR OF DRIVES	
EASEMENT FOR CONSTR OF SLOPE	
EXISTING R/W LINE	
EXISTING PERPETUAL EASEMENT LINE	

DATE	REVISIONS	DATE	REVISIONS

LAND LOT NO.

LAND DISTRICT

GMD 6TH

GEORGIA
DEPARTMENT OF TRANSPORTATION
EROSION & SEDIMENT CONTROL PLAN

PROJECT STP-4001(7)
COUNTY CHATHAM COUNTY
DATE AUGUST, 2003 SH OF