| STATE | PROJECT NUMBER | SHEET NO. | TOTAL SHEETS |
|---|---|---|---|
| GA. | STP-4001(7) | 475 | 585 |

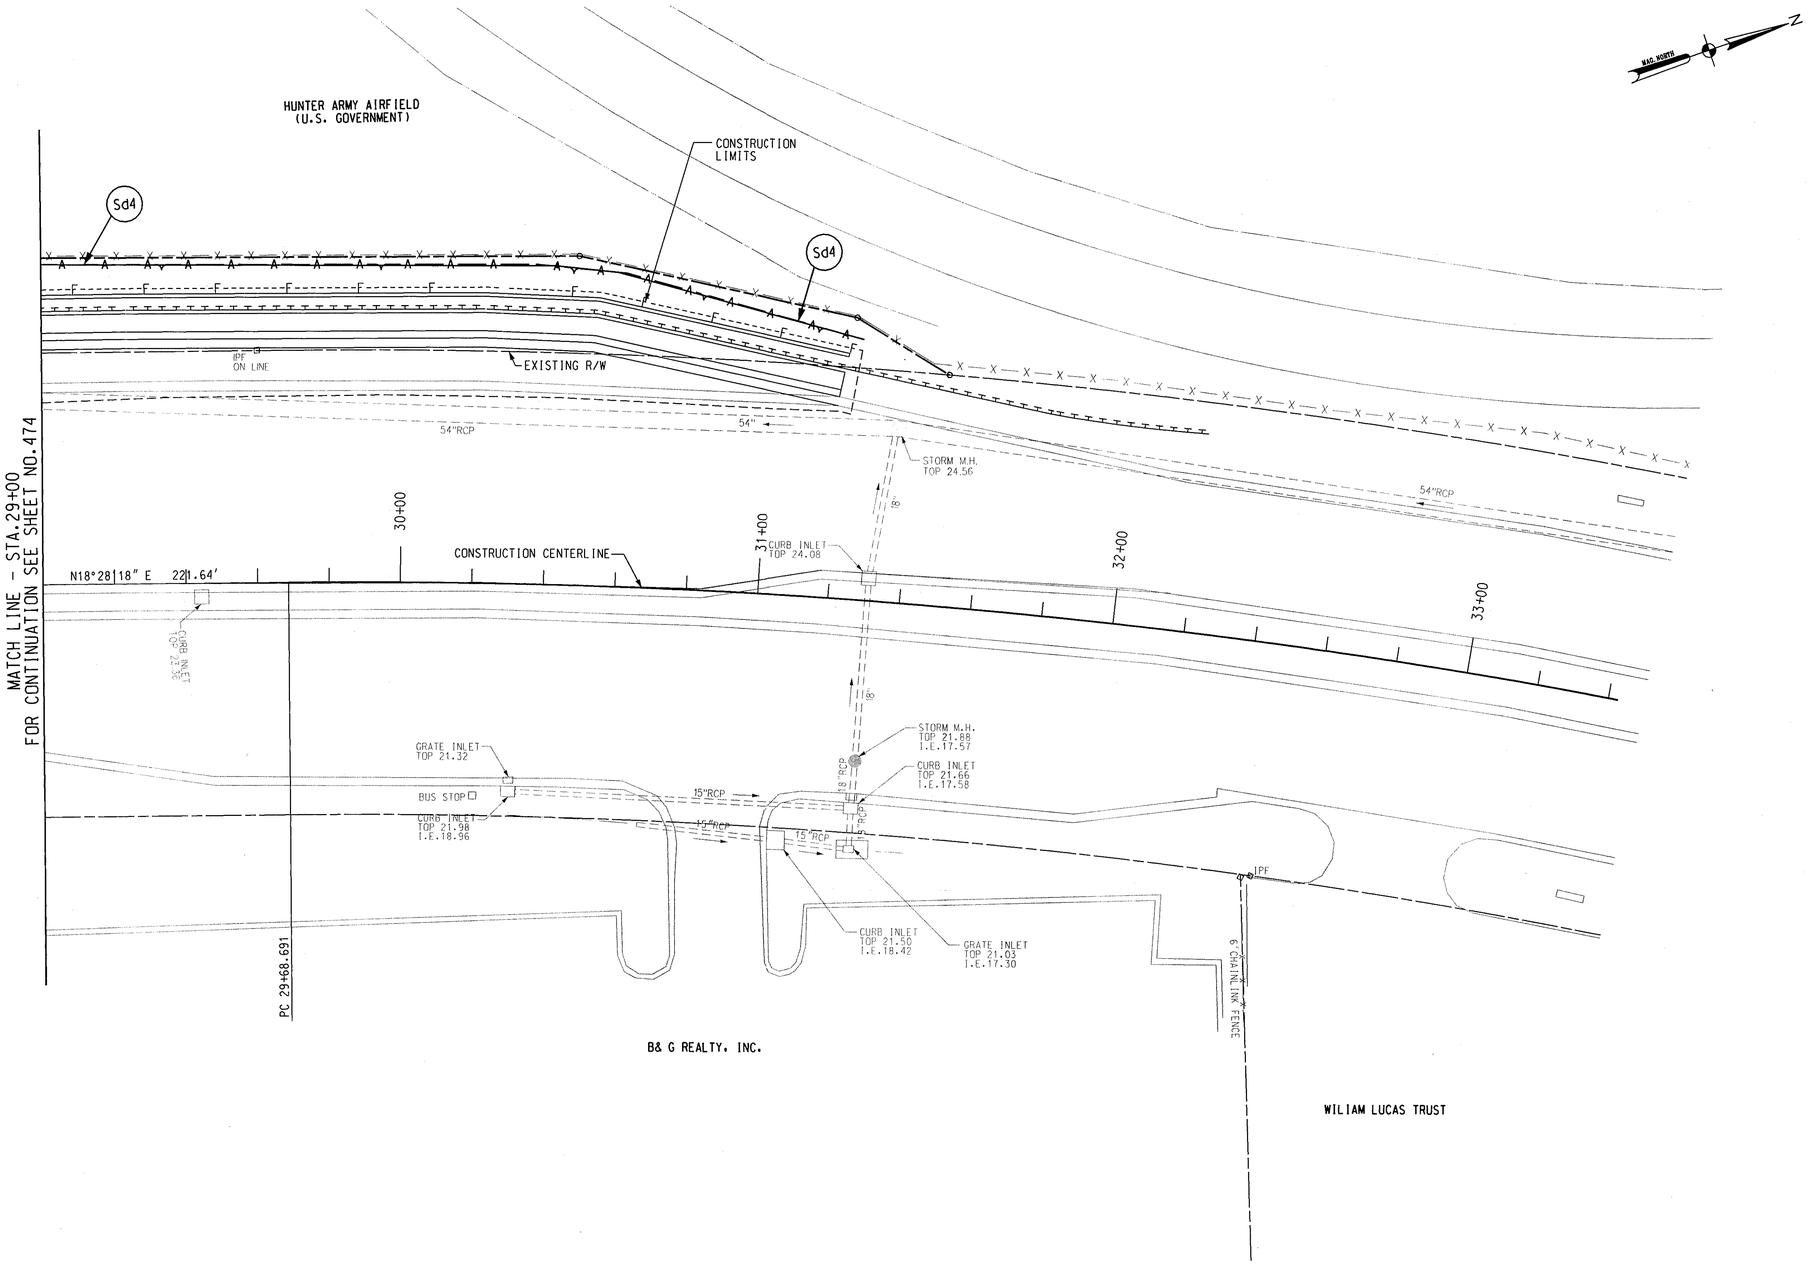


# STAGE 2A BMP LOCATION DETAILS

20 0 20 40
SCALE: 1" = 20'

EXISTING PROPERTY LINE
REQUIRED R/W LINE
CONSTRUCTION LIMITS —·C—·F—
EASEMENT FOR CONSTR AND MAINT OF SLOPES
EASEMENT FOR CONSTR OF DRIVES
EASEMENT FOR CONSTR OF SLOPE

EXISTING R/W LINE
EXISTING PERPETUAL EASEMENT LINE

| DATE | REVISIONS | DATE | REVISIONS |
|---|---|---|---|
| | | | |

LAND LOT NO.
LAND DISTRICT
GMD 6TH

GEORGIA
DEPARTMENT OF TRANSPORTATION
EROSION & SEDIMENT CONTROL PLAN

PROJECT STP-4001(7)
COUNTY CHATHAM COUNTY
DATE AUGUST, 2003 SH OF