STATE	PROJECT NUMBER	SHEET NO.	TOTAL SHEETS
GA.	STP-4001(7)	46	77

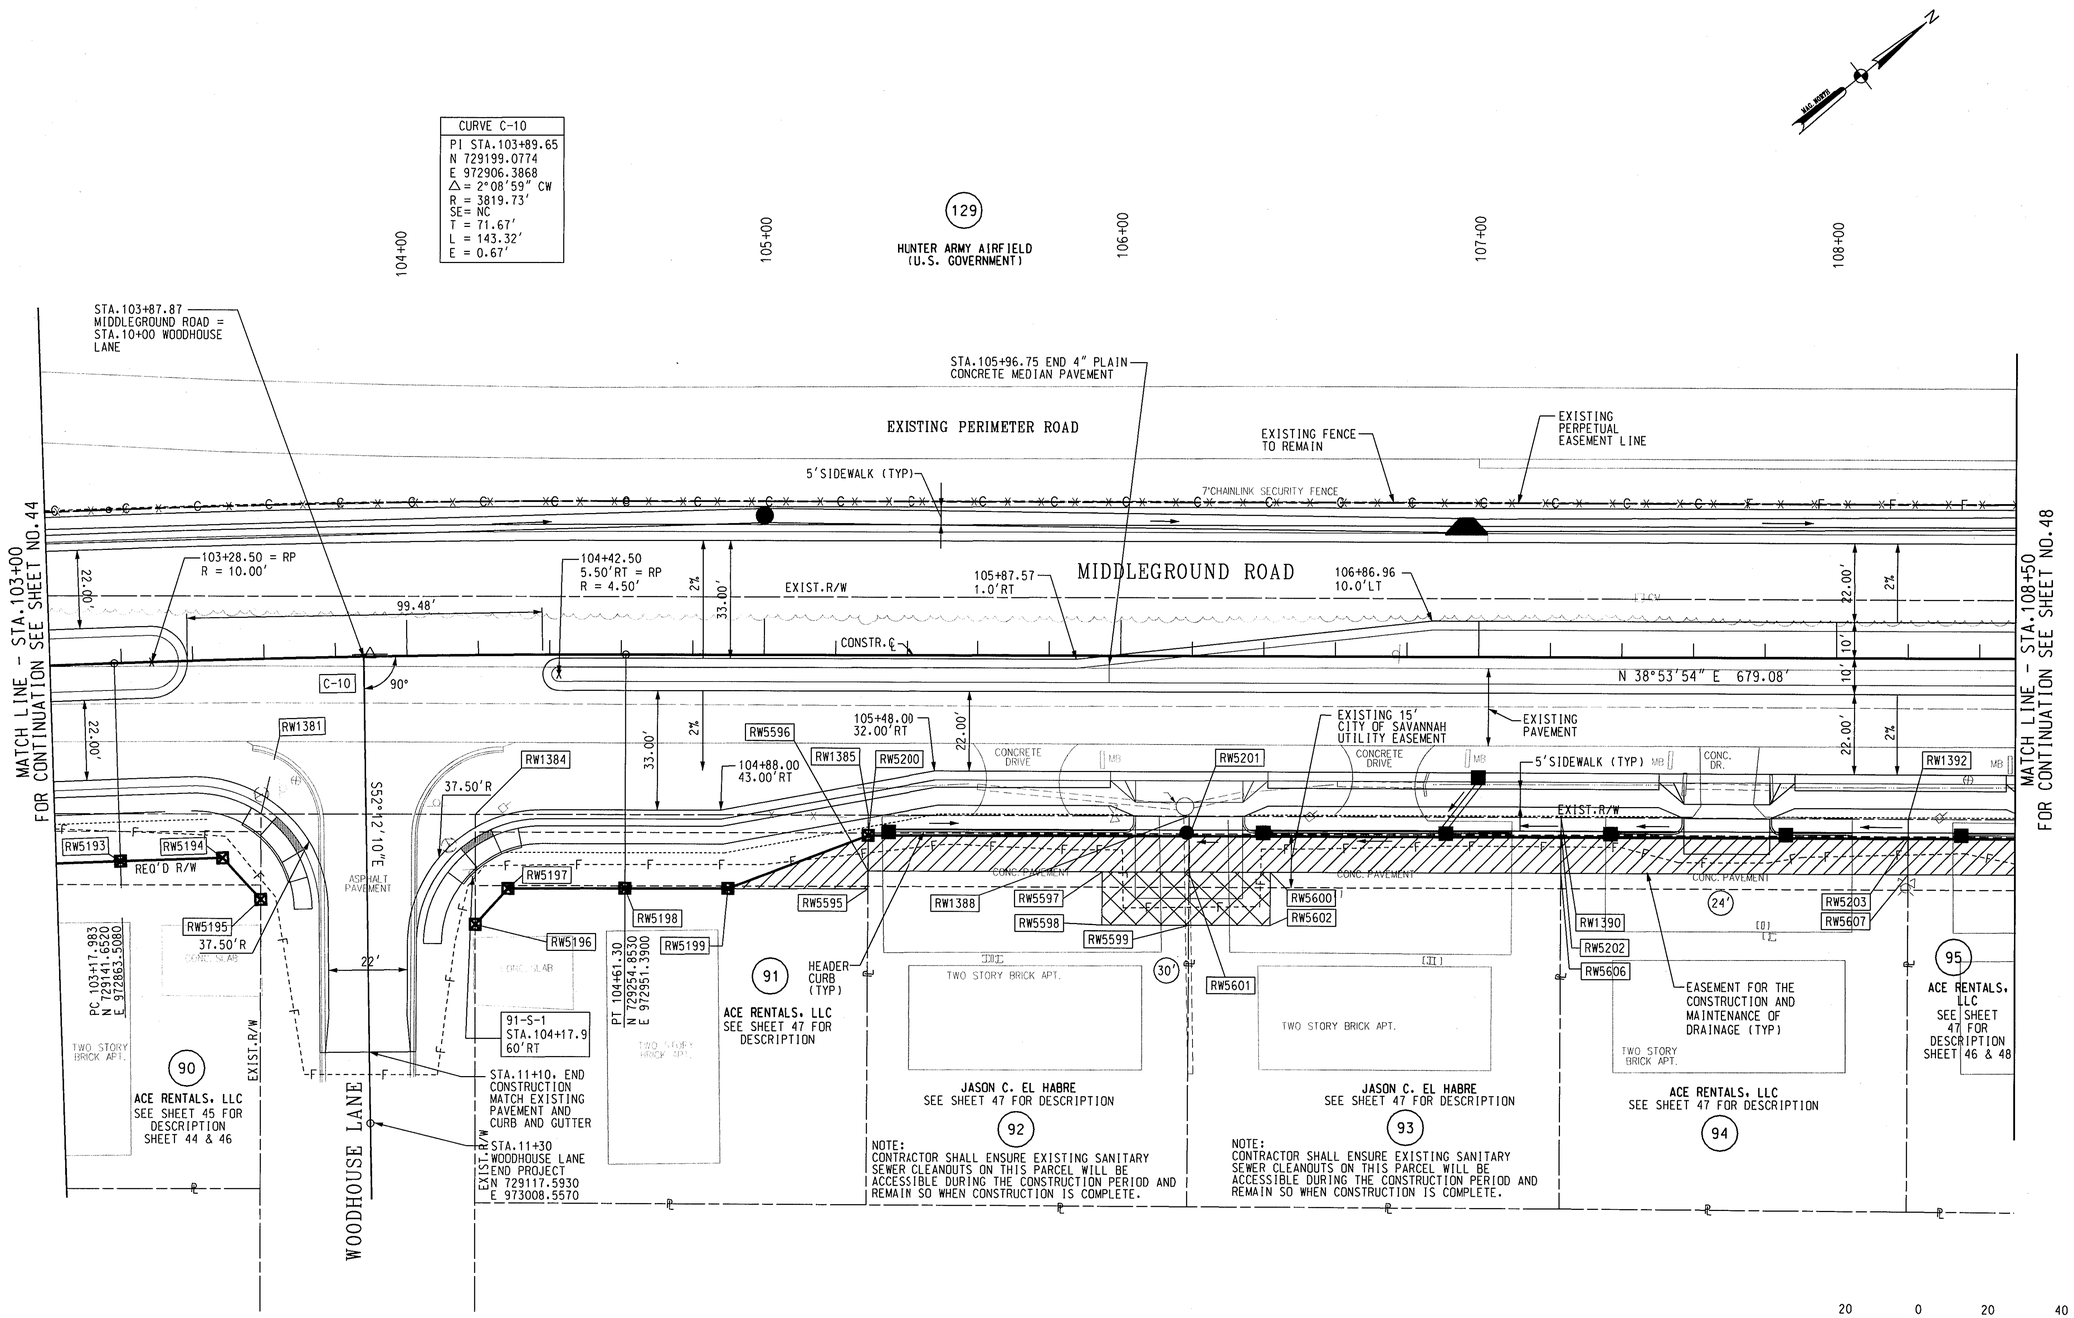

PROPERTY AND EXISTING R/W LINE
REQUIRED R/W LINE
CONSTRUCTION LIMITS —C— —F—
EASEMENT FOR CONSTR & MAINTENANCE OF SLOPES
EASEMENT FOR CONSTR OF SLOPES
EASEMENT FOR CONSTR OF DRIVES

BEGIN LIMIT OF ACCESS.....BLA
END LIMIT OF ACCESS.....ELA
LIMIT OF ACCESS
R/W AND LIMIT OF ACCESS

DATE	REVISIONS	DATE	REVISIONS
10-03-02	DELETED DRIVEWAYS AT STA.105+72, & 106+72, ADDED NEW DRIVEWAY AT STA.106+19.24 AND REVISED DRIVEWAY EASEMENTS ON PARCELS 92 & 93, ADDED NOTE TO PARCELS 92 & 93		

LAND LOT NO.

LAND DISTRICT

GMD 6TH

GEORGIA
DEPARTMENT OF TRANSPORTATION
RIGHT OF WAY PLAN

PROJECT STP-4001(7)
COUNTY CHATHAM COUNTY
DATE MAY. 4, 2001 SH 46 OF 77