STATE	PROJECT NUMBER	SHEET NO.	TOTAL SHEETS
GA.	STP-4001(7)	76	77

CURVE C-14
PI STA.13+25.18
N 727628.7590
E 971036.1760
△= 34°51'15" CW
R = 637.00'
SE= NC
T = 199.95'
L = 387.50'
E = 30.65'

CURVE TAPER 1
△= 21°29'24"
R = 657.89'
T = 124.84'
L = 246.76'

PC= 16.00' LT OF STA 12+81.18
PI= 52.01' LT OF STA 13+32.09
PT= 24.50' LT OF STA 15+12.72

CURVE TAPER 2
△= 8°37'38"
R = 912.91'
T = 68.86'
L = 137.46'

PC= 30.82' RT OF STA 13+67.49
PI= 32.53' RT OF STA 14+39.70
PT= 36.50' RT OF STA 15+12.72

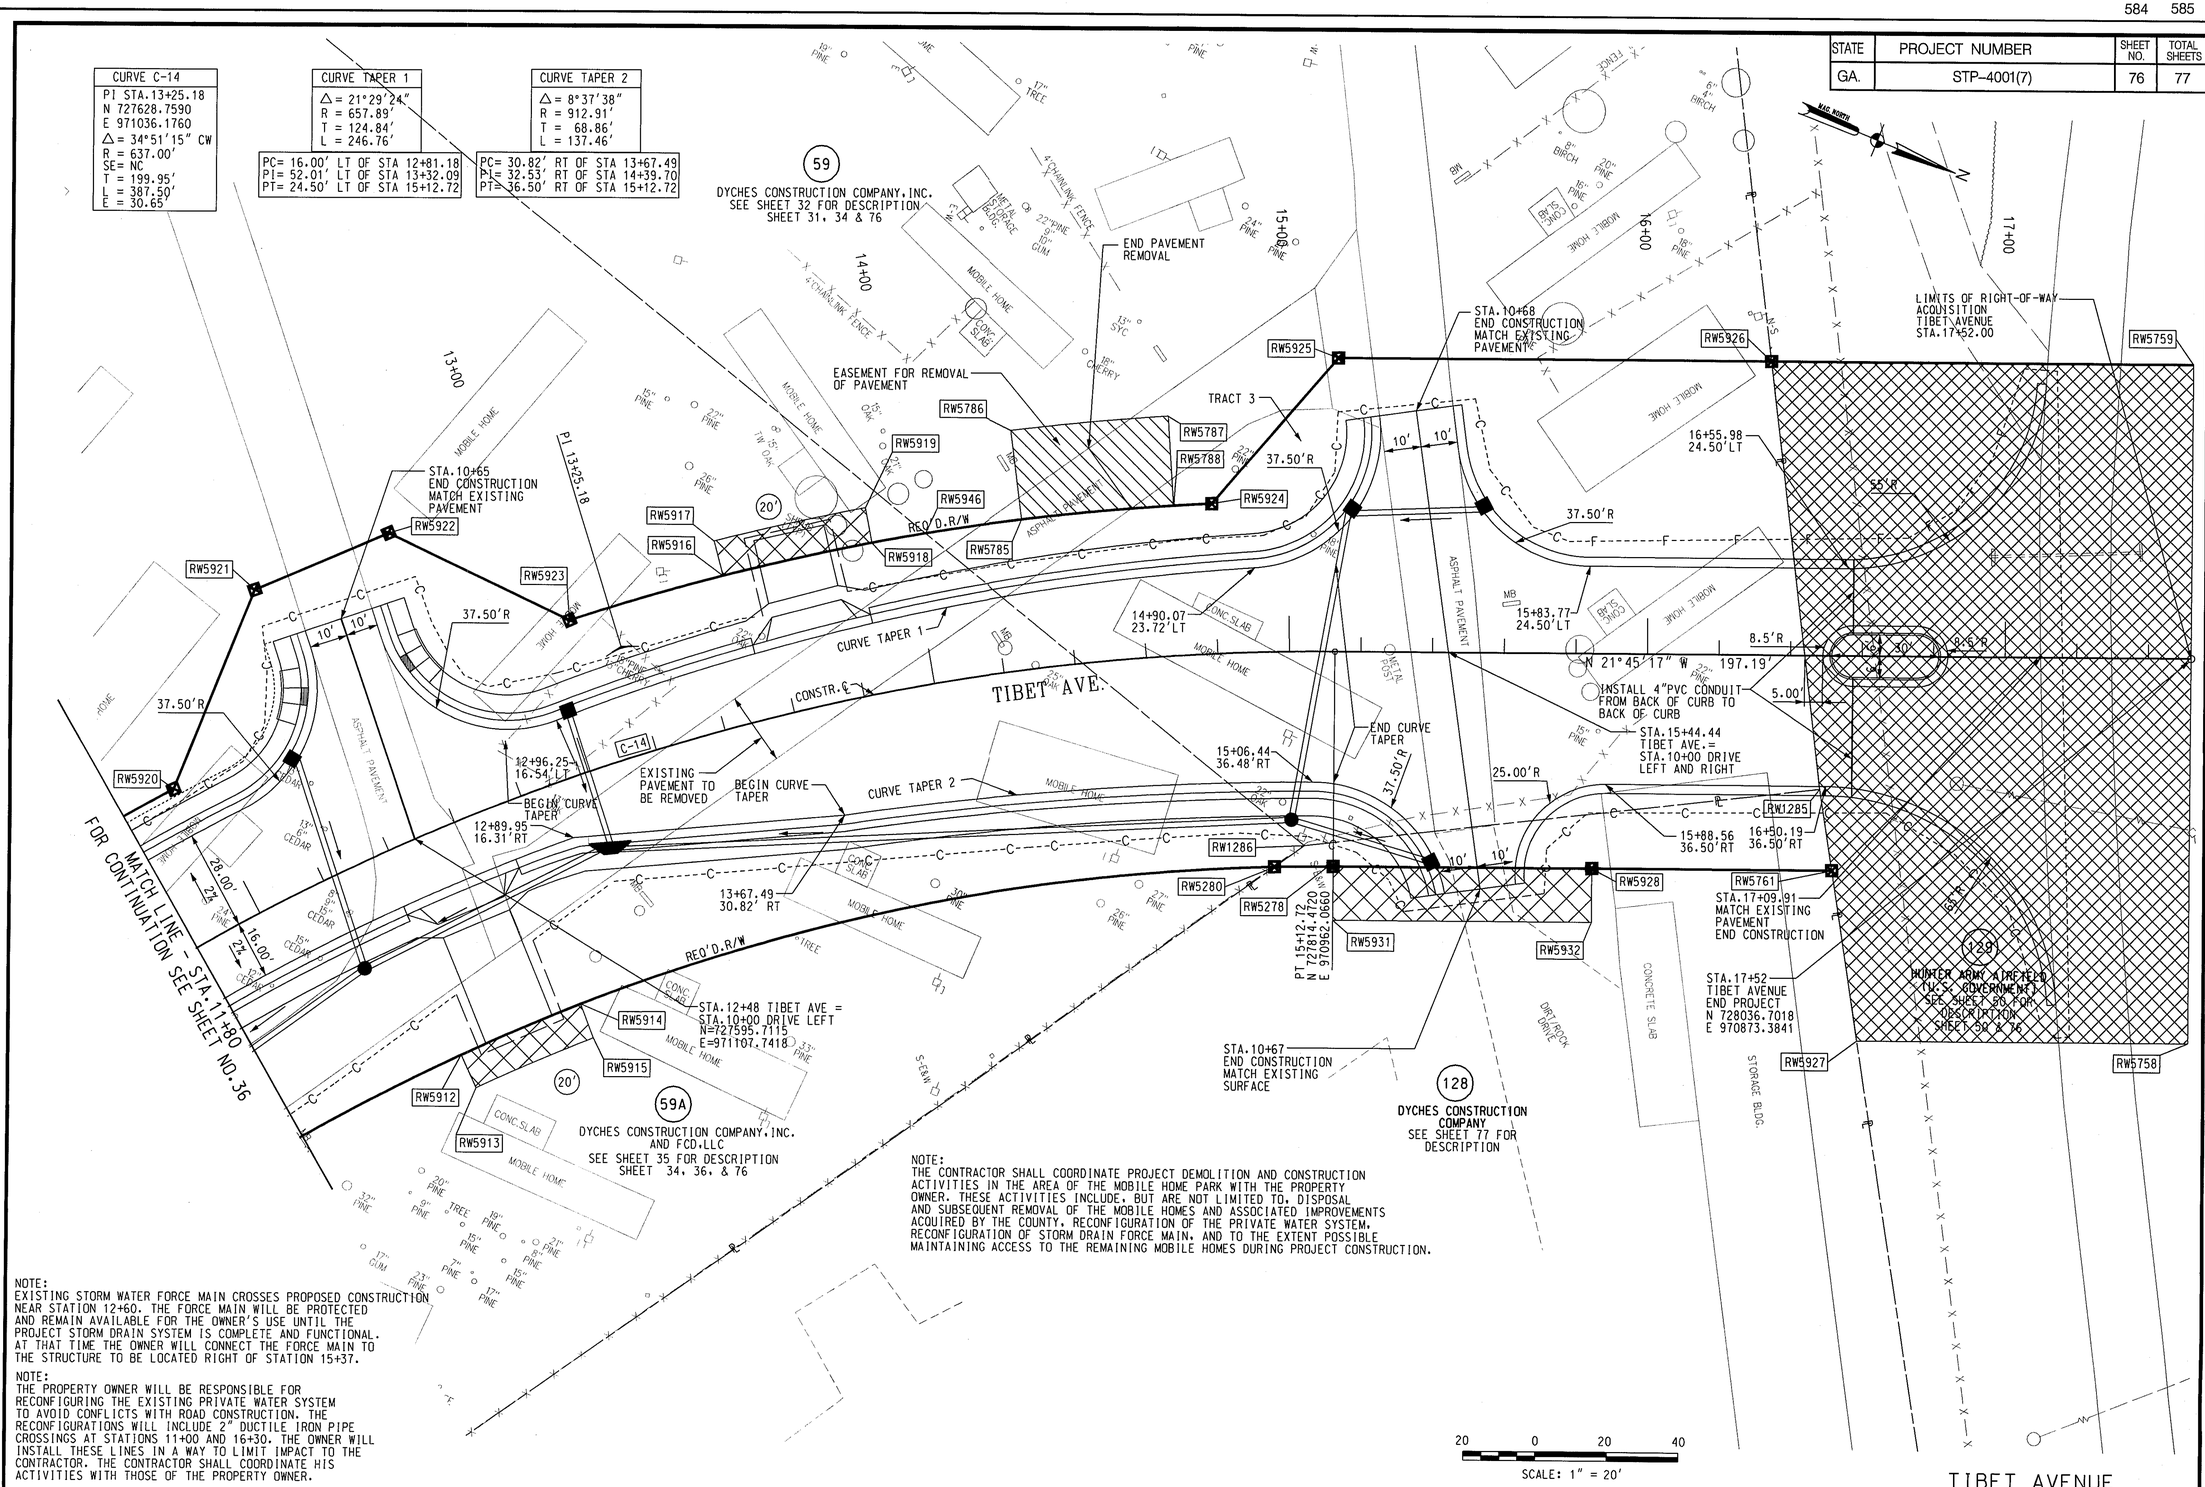

NOTE:
EXISTING STORM WATER FORCE MAIN CROSSES PROPOSED CONSTRUCTION NEAR STATION 12+60. THE FORCE MAIN WILL BE PROTECTED AND REMAIN AVAILABLE FOR THE OWNER'S USE UNTIL THE PROJECT STORM DRAIN SYSTEM IS COMPLETE AND FUNCTIONAL. AT THAT TIME THE OWNER WILL CONNECT THE FORCE MAIN TO THE STRUCTURE TO BE LOCATED RIGHT OF STATION 15+37.

NOTE:
THE PROPERTY OWNER WILL BE RESPONSIBLE FOR RECONFIGURING THE EXISTING PRIVATE WATER SYSTEM TO AVOID CONFLICTS WITH ROAD CONSTRUCTION. THE RECONFIGURATIONS WILL INCLUDE 2" DUCTILE IRON PIPE CROSSINGS AT STATIONS 11+00 AND 16+30. THE OWNER WILL INSTALL THESE LINES IN A WAY TO LIMIT IMPACT TO THE CONTRACTOR. THE CONTRACTOR SHALL COORDINATE HIS ACTIVITIES WITH THOSE OF THE PROPERTY OWNER.

PROPERTY AND EXISTING R/W LINE
REQUIRED R/W LINE
CONSTRUCTION LIMITS —C— —F—
EASEMENT FOR CONSTR & MAINTENANCE OF SLOPES
EASEMENT FOR CONSTR OF SLOPES
EASEMENT FOR CONSTR OF DRIVES

BEGIN LIMIT OF ACCESS.....BLA
END LIMIT OF ACCESS.....ELA
LIMIT OF ACCESS
R/W AND LIMIT OF ACCESS

DATE	REVISIONS	DATE	REVISIONS
2-13-02	REVISED REQUIRED R/W AND EASEMENTS ON TIBET AVE. EXTENSION AT HUNTER ARMY AIRFIELD		
12-1-03	ADDED COORDINATION NOTE		
12-12-03	ADDED NOTES TO PARCEL 59A		

LAND LOT NO.
LAND DISTRICT
GMD 6TH

TIBET AVENUE

GEORGIA
DEPARTMENT OF TRANSPORTATION
RIGHT OF WAY PLAN

PROJECT STP-4001(7)
COUNTY CHATHAM COUNTY
DATE MAY. 4, 2001 SH 76 OF 77