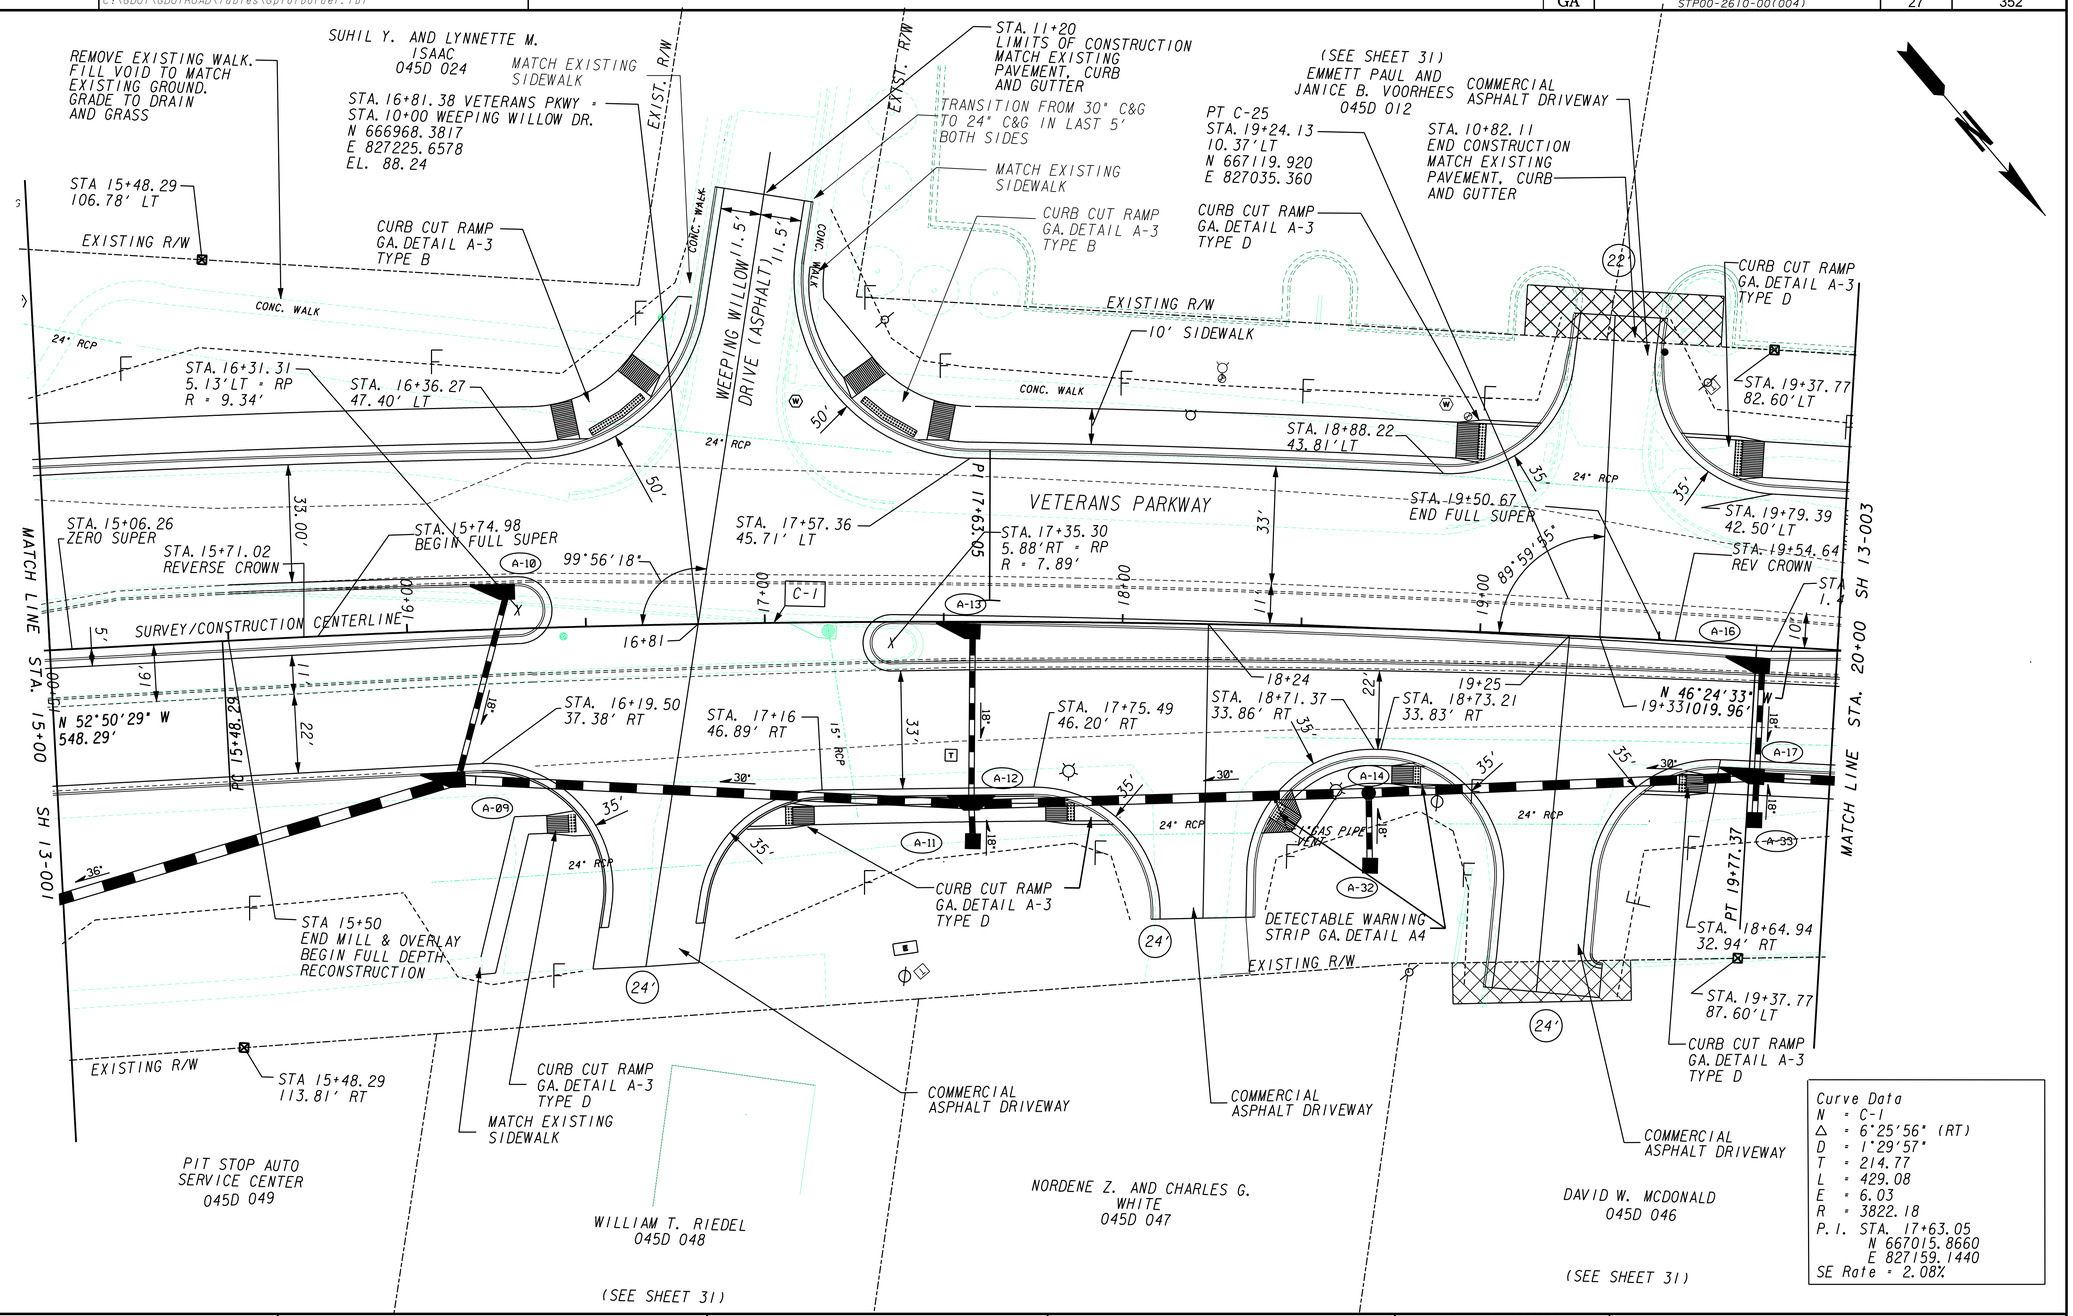

Curve Data
N = C-1
Δ = 6°25'56" (RT)
D = 1°29'57"
T = 214.77
L = 429.08
E = 6.03
R = 3822.18
P.I. STA. 17+63.05
N 667015.8660
E 827159.1440
SE Rate = 2.08%

PROPERTY AND EXISTING R/W LINE
REQUIRED R/W LINE
CONSTRUCTION LIMITS
EASEMENT FOR CONSTR & MAINTENANCE OF SLOPES
EASEMENT FOR CONSTR OF SLOPES
EASEMENT FOR CONSTR OF DRIVES

BEGIN LIMIT OF ACCESS.....BLA
END LIMIT OF ACCESS.....ELA
LIMIT OF ACCESS
REQ'D R/W & LIMIT OF ACCESS

P.C. Simonton & Associates, Inc. Consulting Engineers
HINESVILLE OFFICE 309 N. MAIN STREET P.O. BOX 649 HINESVILLE, GA 31313 912-368-5212
GREENSBORO OFFICE 1050 PARKSIDE COMMONS SUITE 101 GREENSBORO, GA 30642 706-454-0870

SCALE IN FEET
0 20 40 80

REVISION DATES

STATE OF GEORGIA
DEPARTMENT OF TRANSPORTATION
OFFICE: PROGRAM DELIVERY

MAINLINE PLAN

VETERANS PARKWAY

DRAWING No. 13-002