# VOID

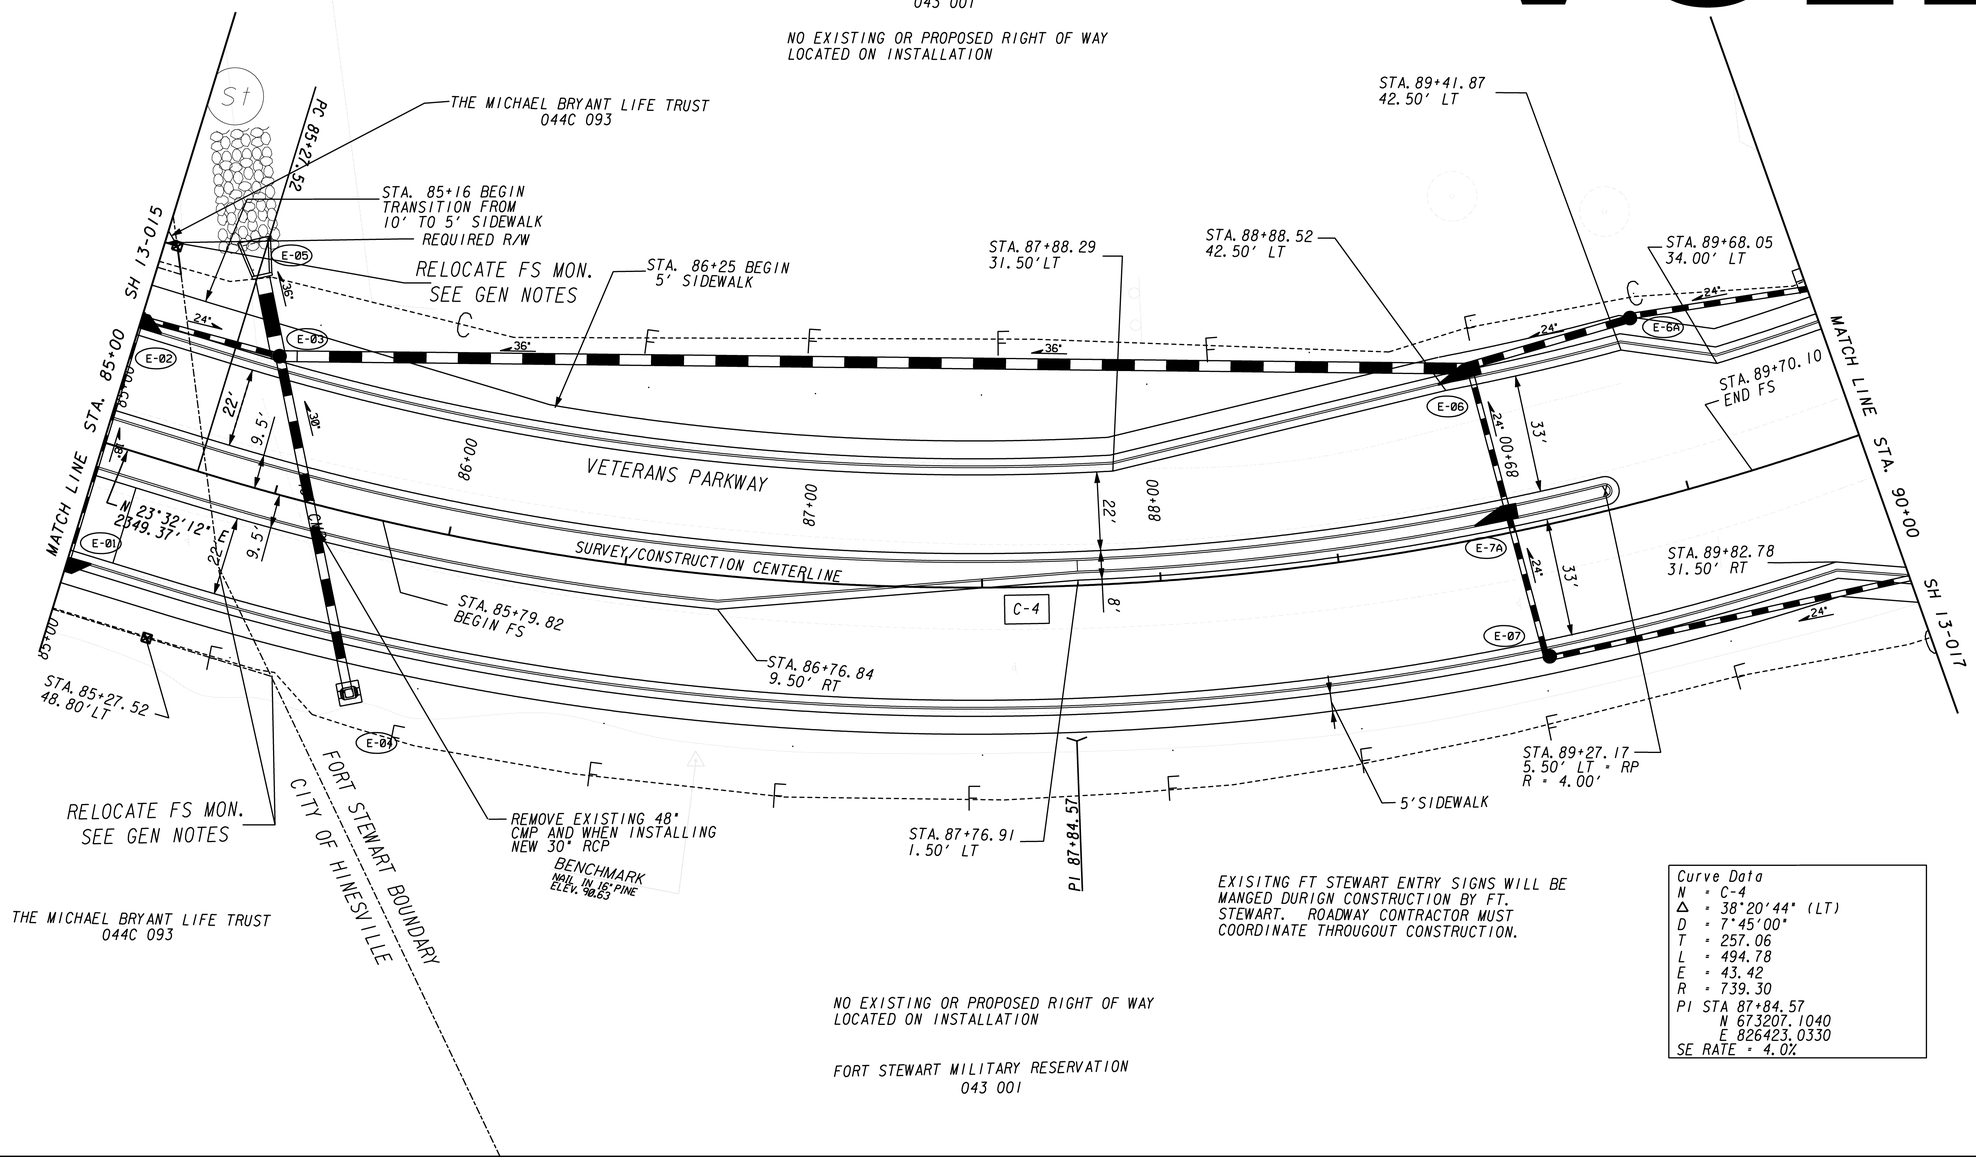


Curve Data
N = C-4
Δ = 38°20'44" (LT)
D = 7°45'00"
T = 257.06
L = 494.78
E = 43.42
R = 739.30
PI STA 87+84.57
N 673207.1040
E 826423.0330
SE RATE = 4.0%

PROPERTY AND EXISTING R/W LINE
REQUIRED R/W LINE
CONSTRUCTION LIMITS
EASEMENT FOR CONSTR & MAINTENANCE OF SLOPES
EASEMENT FOR CONSTR OF SLOPES
EASEMENT FOR CONSTR OF DRIVES

BEGIN LIMIT OF ACCESS.....BLA
END LIMIT OF ACCESS.....ELA
LIMIT OF ACCESS
REQ'D R/W & LIMIT OF ACCESS

P.C. Simonton & Associates, Inc.
Consulting Engineers
HINESVILLE OFFICE
309 N. MAIN STREET
P.O. BOX 649
HINESVILLE, GA 31313
912-368-5212
GREENSBORO OFFICE
1050 PARKSIDE COMMONS
SUITE 101
GREENSBORO, GA 30642
706-454-0870

SCALE IN FEET
0 20 40 80

REVISION DATES

STATE OF GEORGIA
DEPARTMENT OF TRANSPORTATION
OFFICE: PROGRAM DELIVERY

## MAINLINE PLAN

VETERANS PARKWAY

DRAWING No. 13-016