STATE	PROJECT NUMBER	SHEET NO.	TOTAL SHEETS
GA	STP00-2610-00(004)	93	352

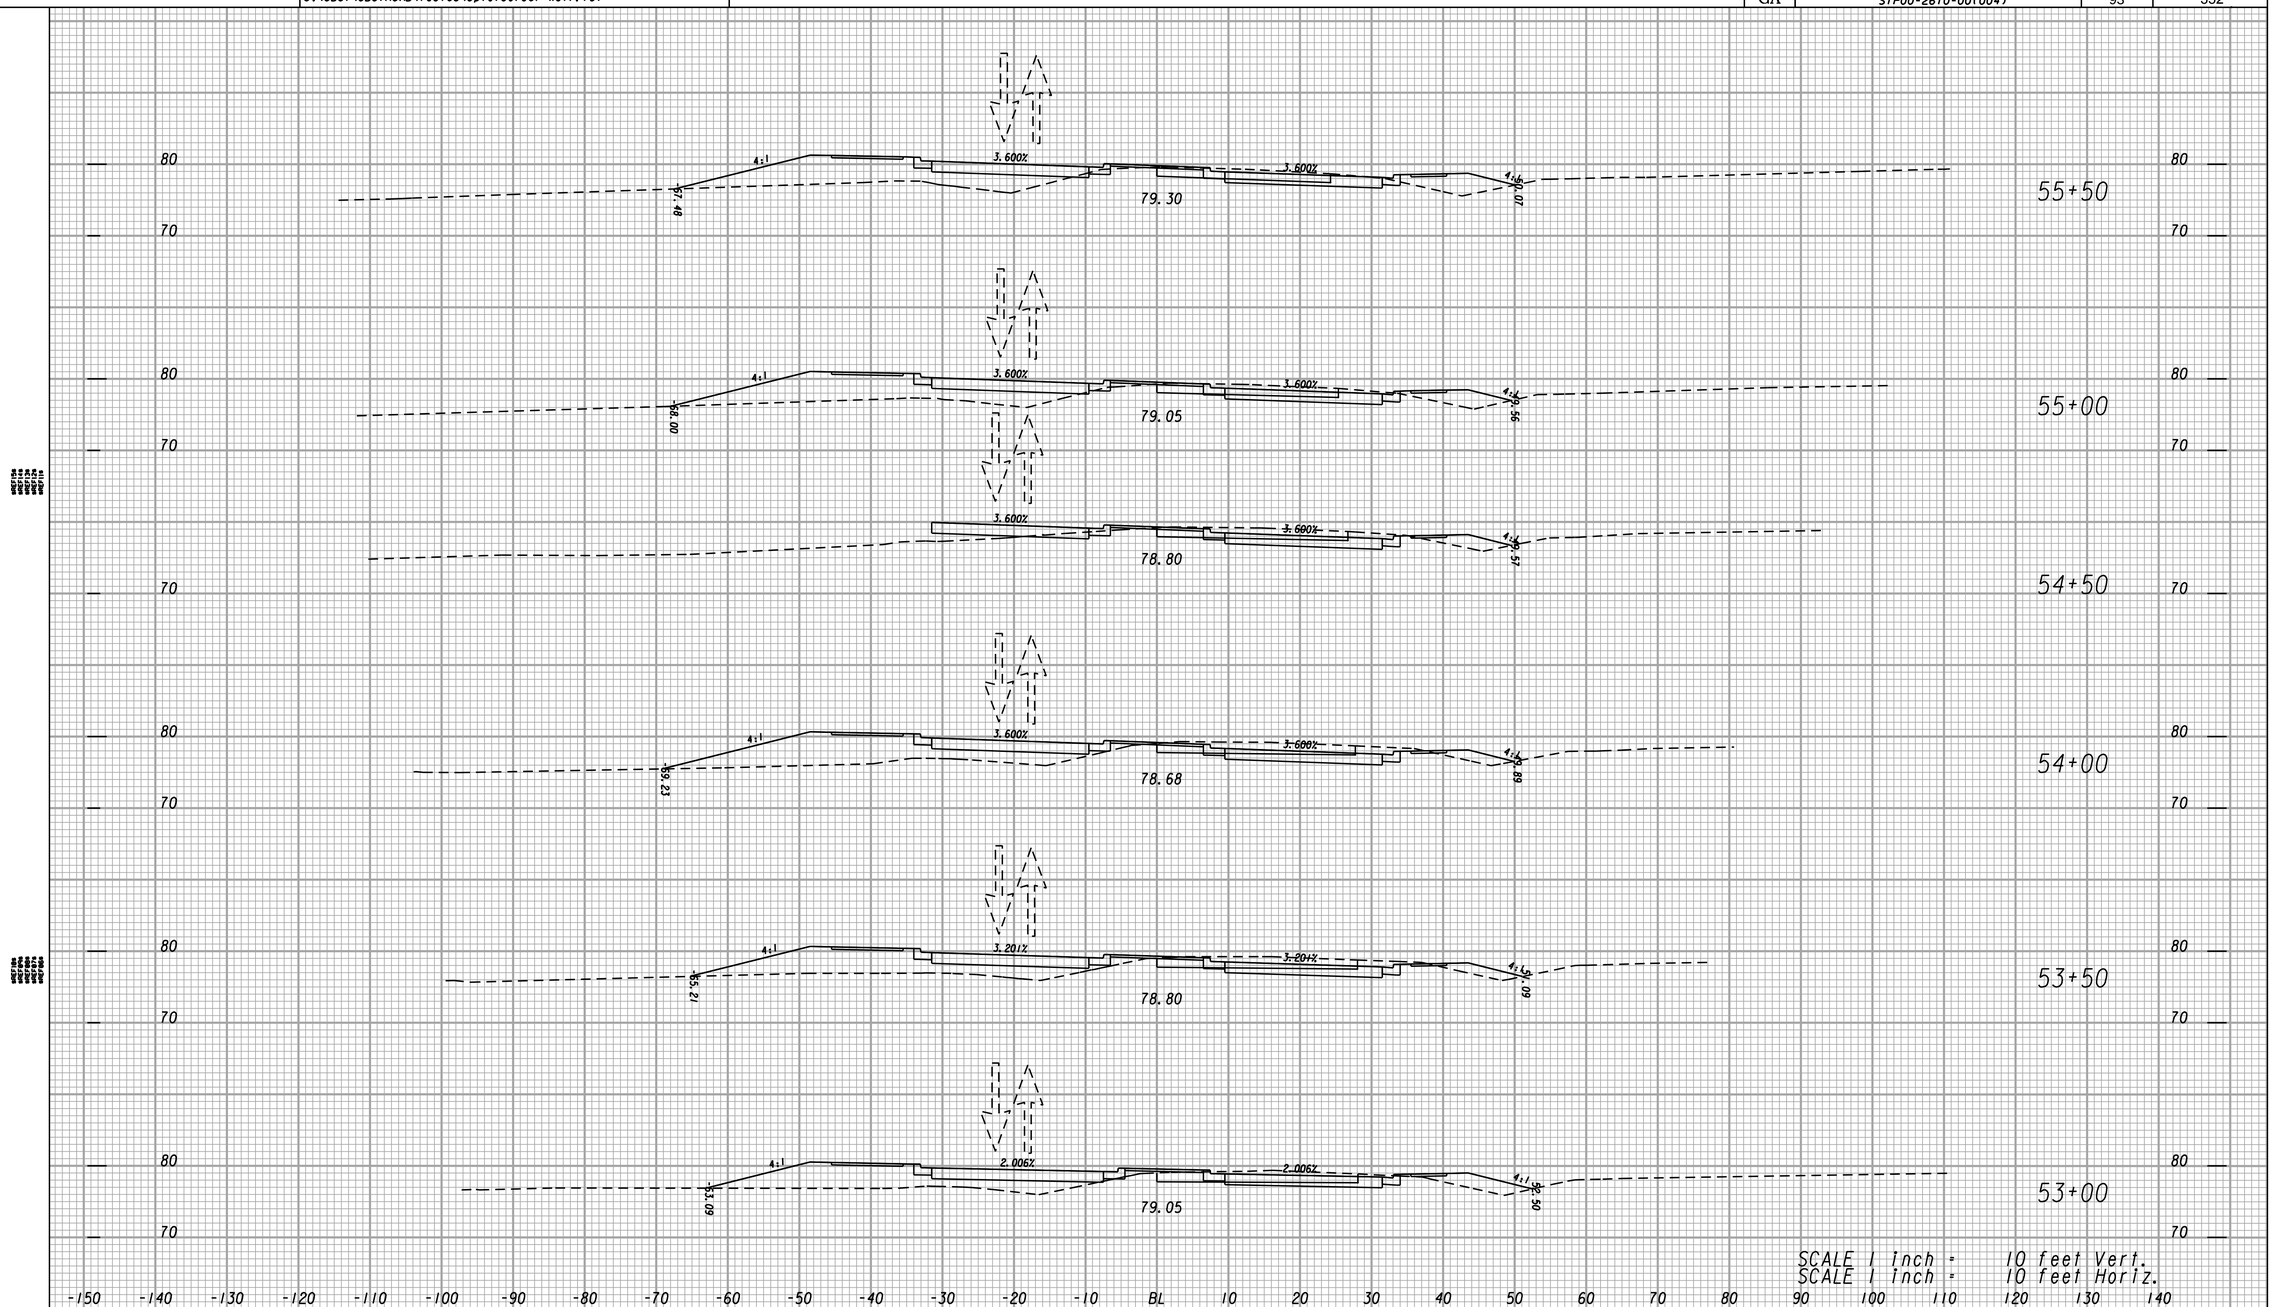

P.C. Simonton & Associates, Inc.
Consulting Engineers

HINESVILLE OFFICE
309 N. MAIN STREET
P.O. BOX 649
HINESVILLE, GA 31313
912-368-5212

GREENSBORO OFFICE
1050 PARKSIDE COMMONS
SUITE 101
GREENSBORO, GA 30642
706-454-0870

SCALE IN FEET
0 10 20 40

REVISION DATES

STATE OF GEORGIA
DEPARTMENT OF TRANSPORTATION

OFFICE: PROGRAM DELIVERY

CROSS SECTIONS
CONSTRUCTION STAGING

STAGE 2
VETERANS PARKWAY

DRAWING No. 19-112

3/11/2007 SUXSEW