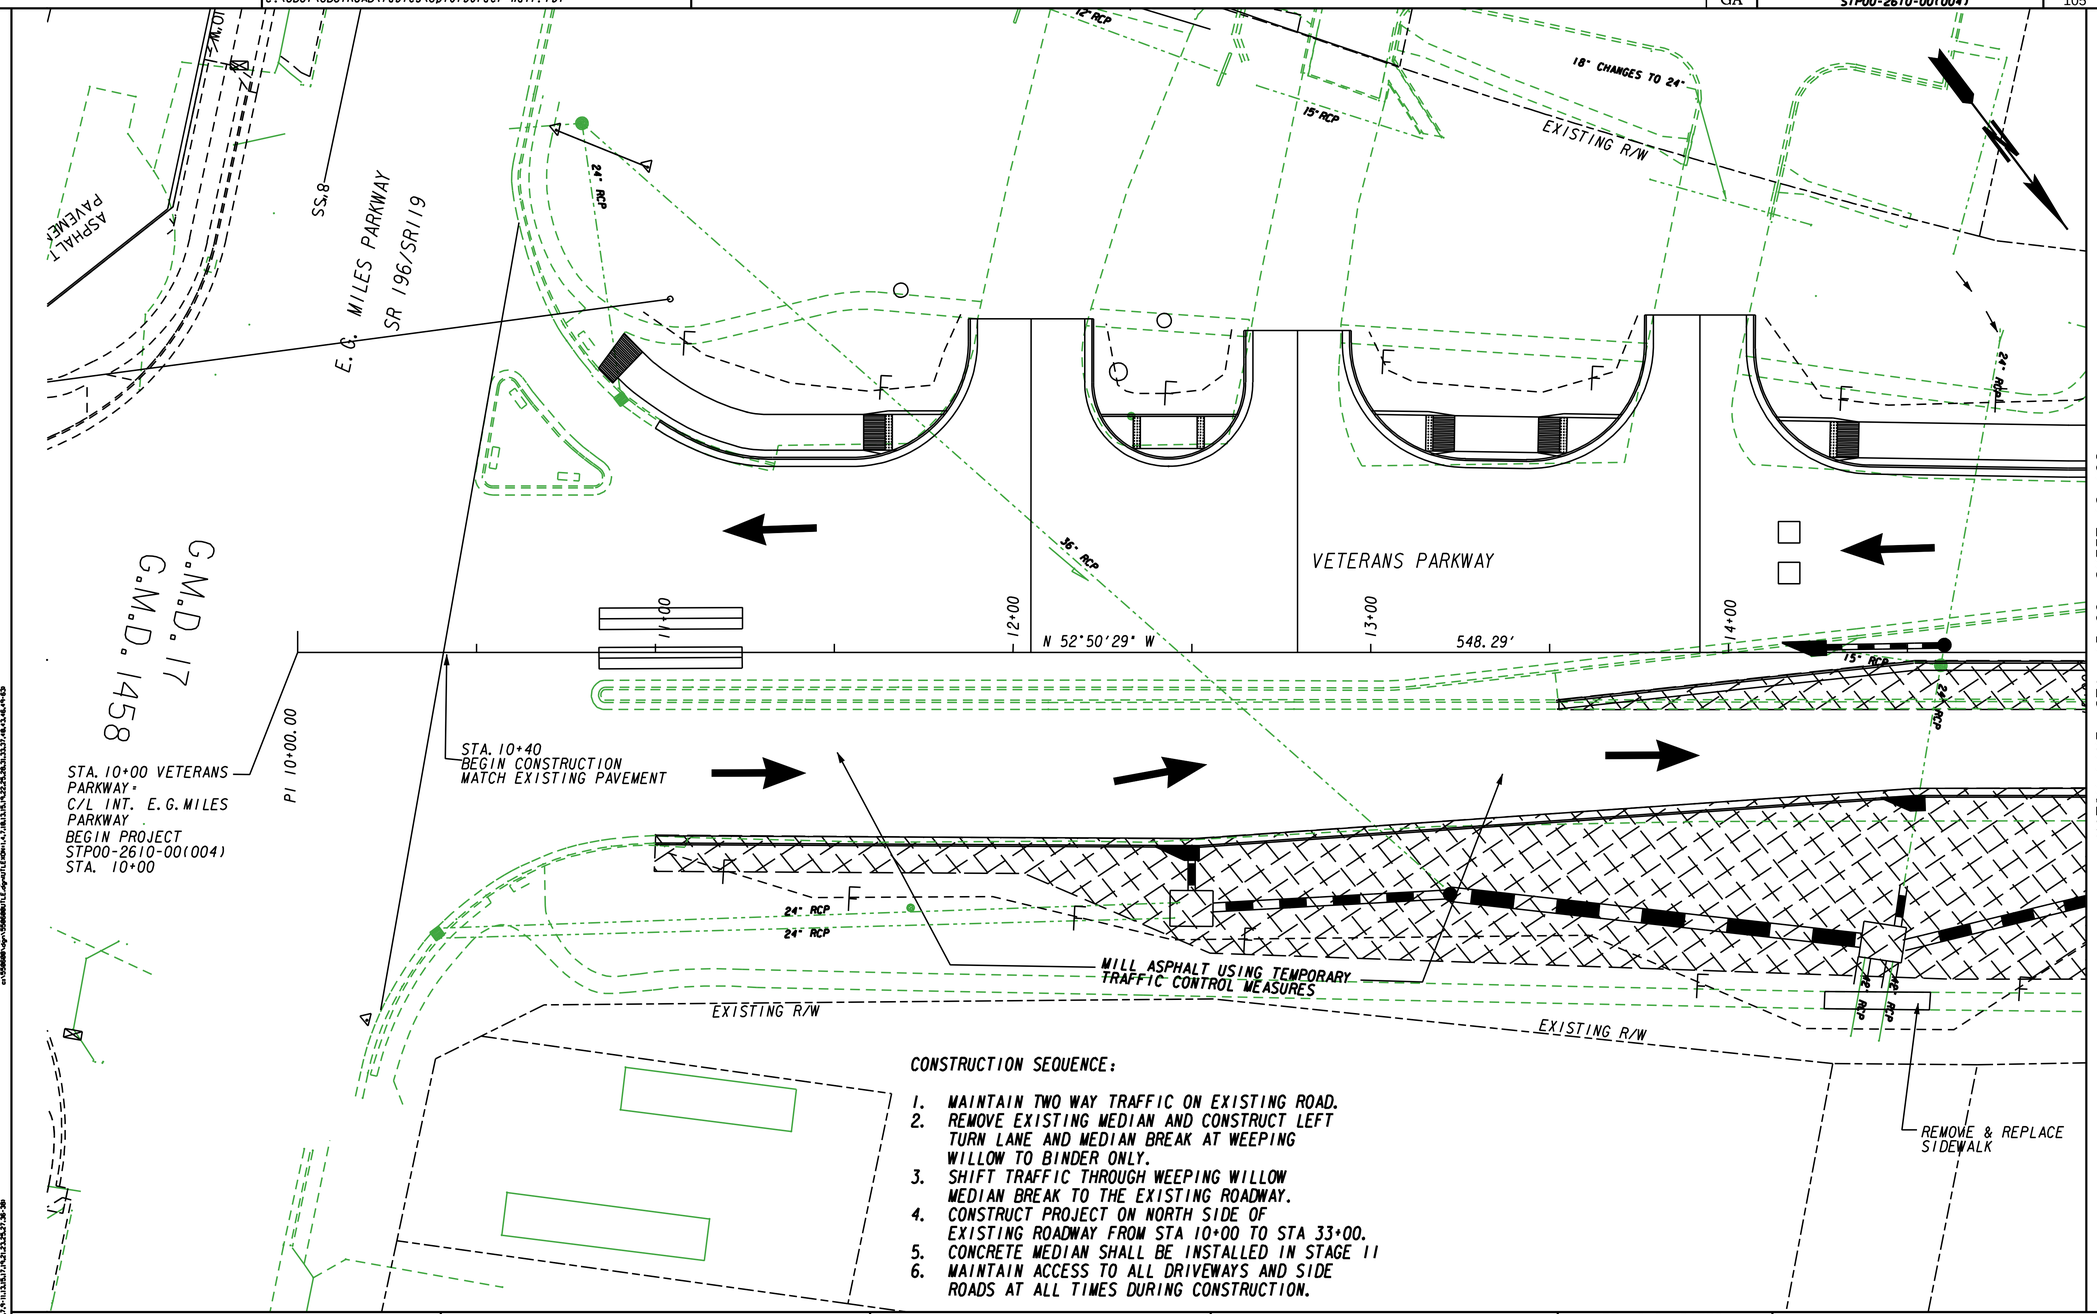

CONSTRUCTION SEQUENCE:

1. MAINTAIN TWO WAY TRAFFIC ON EXISTING ROAD.
2. REMOVE EXISTING MEDIAN AND CONSTRUCT LEFT TURN LANE AND MEDIAN BREAK AT WEEPING WILLOW TO BINDER ONLY.
3. SHIFT TRAFFIC THROUGH WEEPING WILLOW MEDIAN BREAK TO THE EXISTING ROADWAY.
4. CONSTRUCT PROJECT ON NORTH SIDE OF EXISTING ROADWAY FROM STA 10+00 TO STA 33+00.
5. CONCRETE MEDIAN SHALL BE INSTALLED IN STAGE II
6. MAINTAIN ACCESS TO ALL DRIVEWAYS AND SIDE ROADS AT ALL TIMES DURING CONSTRUCTION.

LEGEND

- PAVEMENT REMOVAL
- TEMPORARY CONSTRUCTION PAVEMENT
- PERMANENT CONSTRUCTION
- CONCRETE MEDIAN CONSTRUCTION
- MILL & OVERLAY CONSTRUCTION
- OPEN LANES OF TRAFFIC

P.C. Simonton & Associates, Inc.
Consulting Engineers
HINESVILLE OFFICE
309 N. MAIN STREET
P.O. BOX 649
HINESVILLE, GA 3313
912-368-1262
GREENSBORO OFFICE
1050 PARKSIDE COMMONS
SUITE 101
GREENSBORO, GA 30642
706-454-0870

SCALE IN FEET
0 20 40 80

REVISION DATES

STATE OF GEORGIA
DEPARTMENT OF TRANSPORTATION
OFFICE: PROGRAM DELIVERY

CONSTRUCTION STAGING PLAN

STAGE I
VETERANS PARKWAY

DRAWING No. 19-201