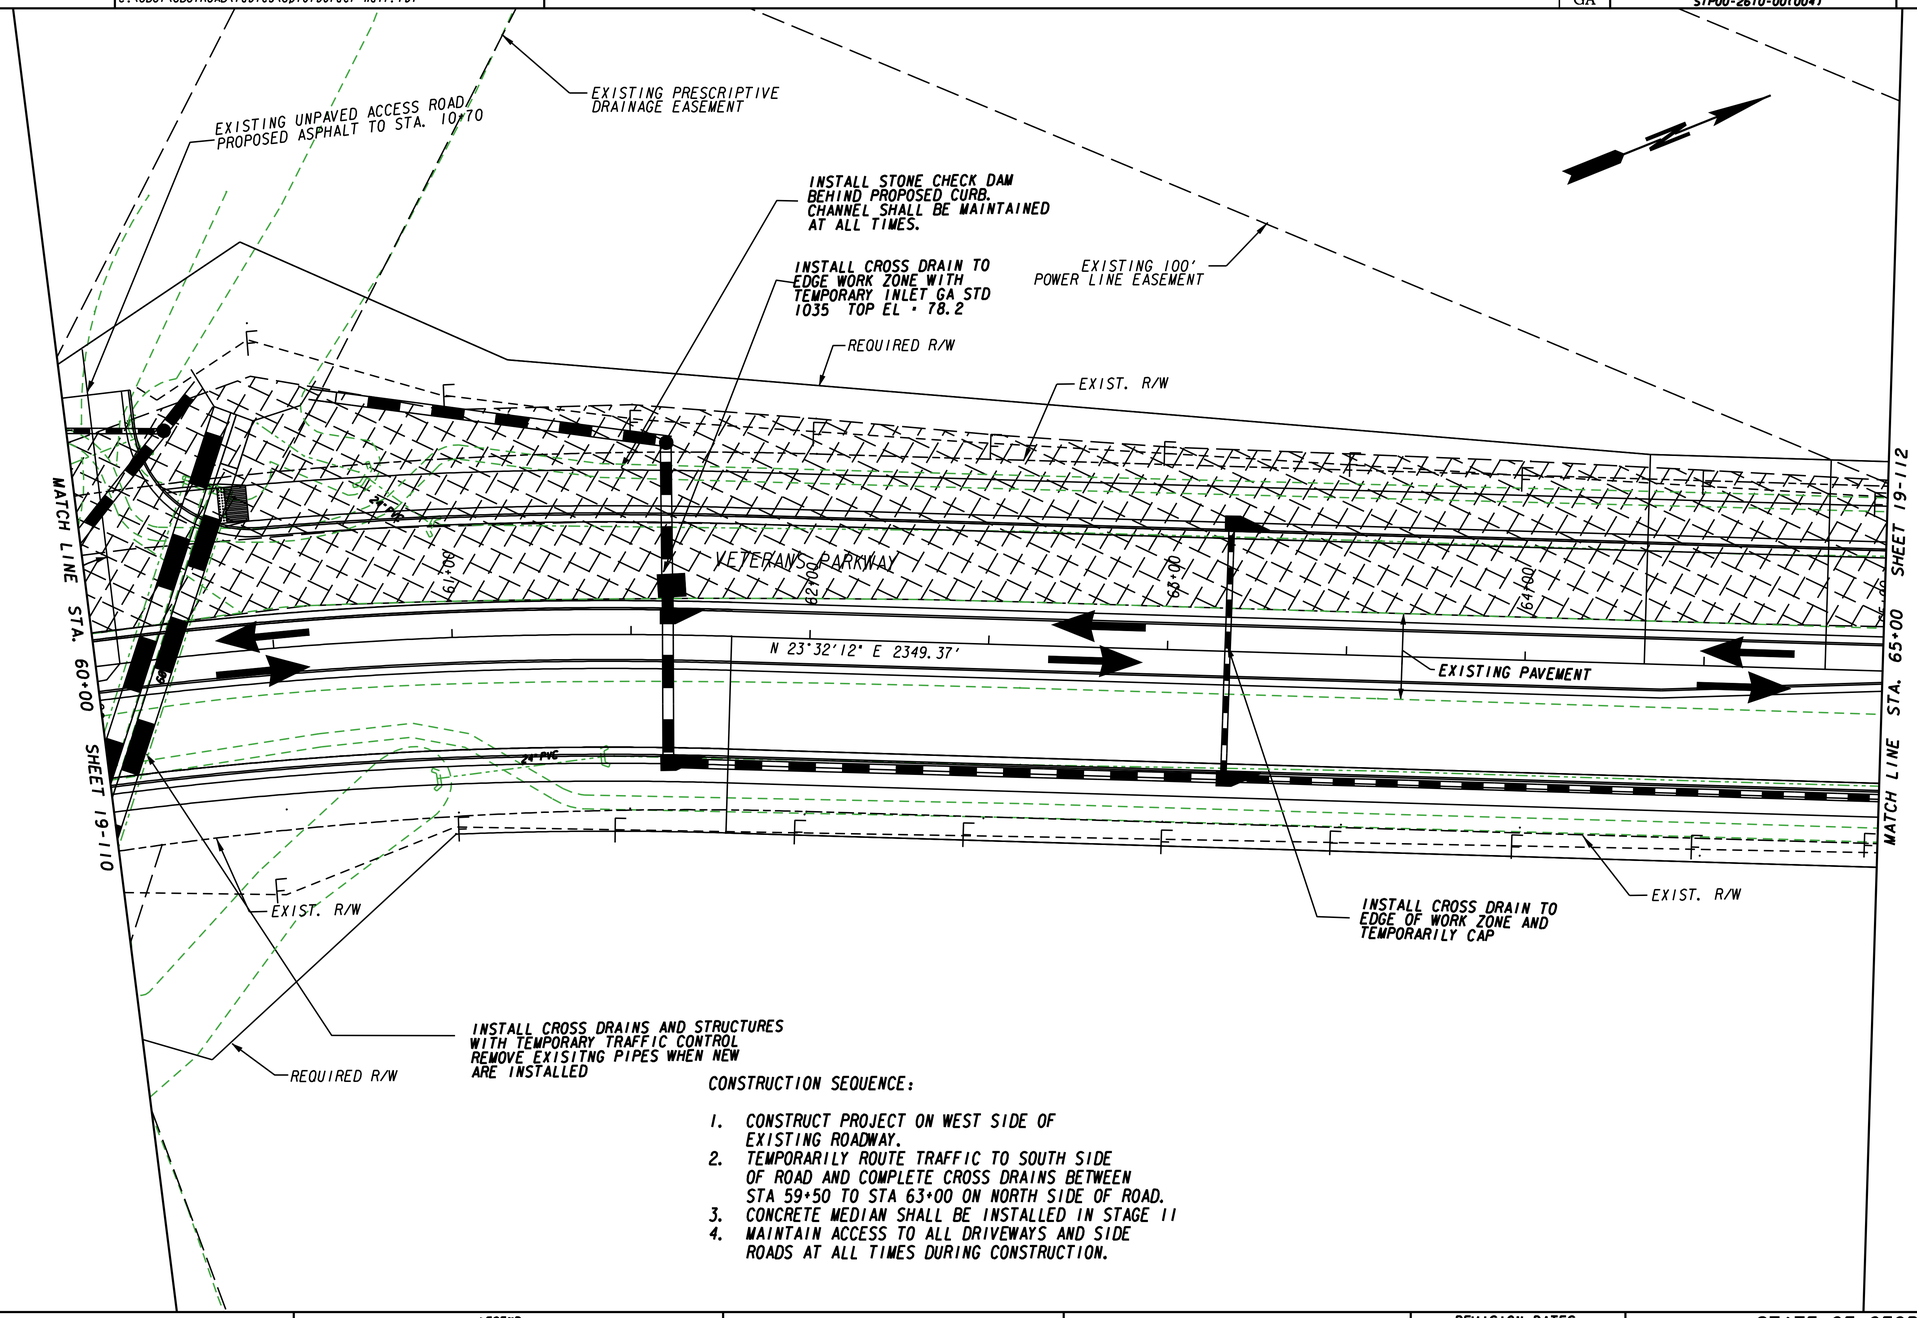

CONSTRUCTION SEQUENCE:

1. CONSTRUCT PROJECT ON WEST SIDE OF EXISTING ROADWAY.
2. TEMPORARILY ROUTE TRAFFIC TO SOUTH SIDE OF ROAD AND COMPLETE CROSS DRAINS BETWEEN STA 59+50 TO STA 63+00 ON NORTH SIDE OF ROAD.
3. CONCRETE MEDIAN SHALL BE INSTALLED IN STAGE II
4. MAINTAIN ACCESS TO ALL DRIVEWAYS AND SIDE ROADS AT ALL TIMES DURING CONSTRUCTION.

LEGEND

- PAVEMENT REMOVAL
- TEMPORARY CONSTRUCTION PAVEMENT
- PERMANENT CONSTRUCTION
- CONCRETE MEDIAN CONSTRUCTION
- MILL & OVERLAY CONSTRUCTION
- OPEN LANES OF TRAFFIC

P.C. Simonton & Associates, Inc.
Consulting Engineers

HINESVILLE OFFICE
309 N. MAIN STREET
P.O. BOX 649
HINESVILLE, GA 3313
912-368-5262

GREENSBORO OFFICE
8250 PARKSIDE COMMONS
SUITE 101
GREENSBORO, GA 30642
706-454-0870

SCALE IN FEET
0 20 40 80

REVISION DATES

STATE OF GEORGIA
DEPARTMENT OF TRANSPORTATION
OFFICE: PROGRAM DELIVERY

CONSTRUCTION STAGING PLAN

STAGE I
VETERANS PARKWAY

DRAWING No. 19-211

1/3/2020 GPLB

c:\550600\dgn\550600st211.dgn 8/13/2013 1:39:38 PM Licensed