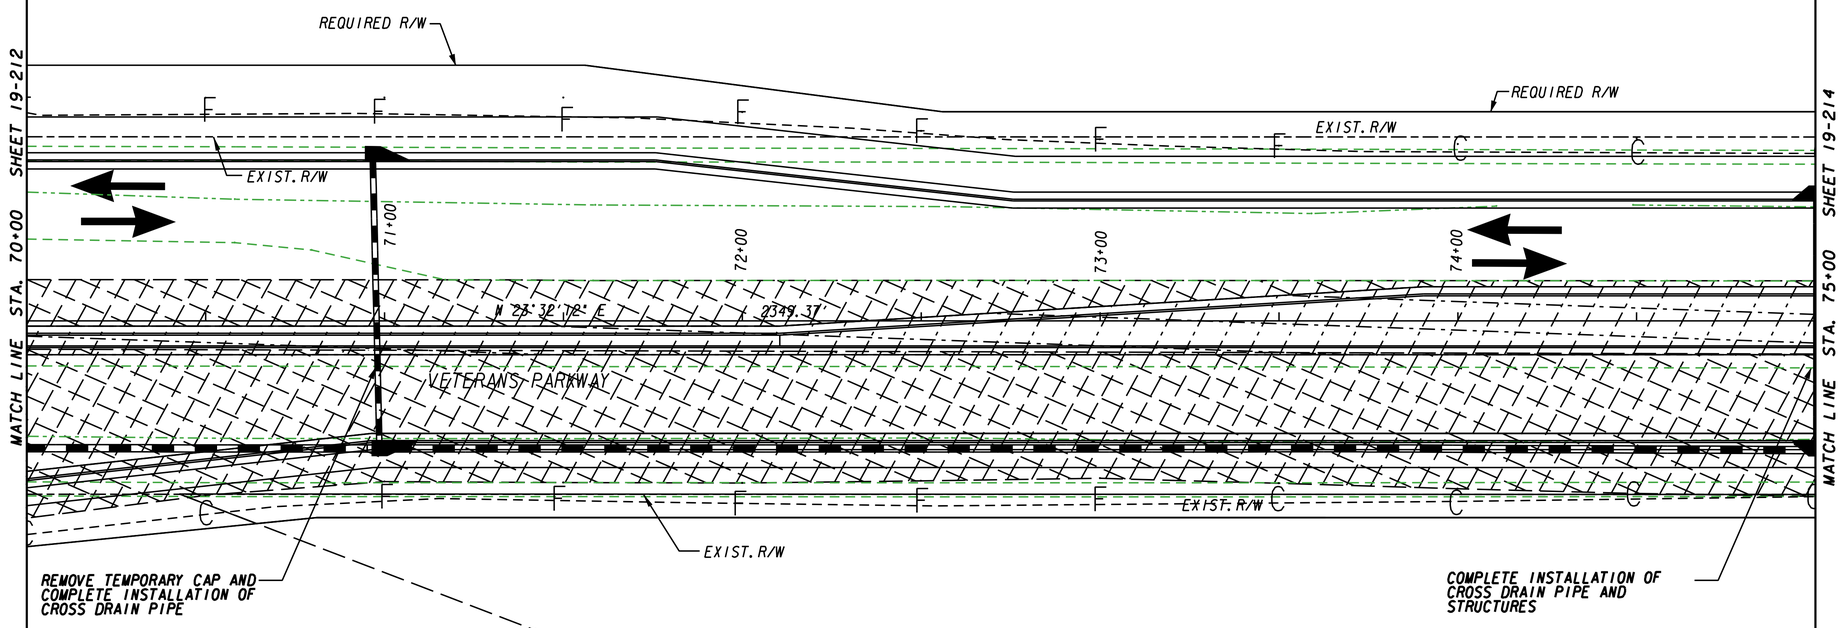

CONSTRUCTION SEQUENCE:

1. CONSTRUCT PROJECT ON EAST SIDE OF NEW ROADWAY.
2. CONCRETE MEDIAN SHALL BE INSTALLED THIS STAGE
3. MAINTAIN ACCESS TO ALL DRIVEWAYS AND SIDE ROADS AT ALL TIMES DURING CONSTRUCTION.
4. FINAL TOPPING INSTALLED WITH TEMPORARY TRAFFIC CONTROL

EXISTING 100' POWER LINE EASEMENT

LEGEND

- PAVEMENT REMOVAL
- TEMPORARY CONSTRUCTION PAVEMENT
- PERMANENT CONSTRUCTION
- CONCRETE MEDIAN CONSTRUCTION
- MILL & OVERLAY CONSTRUCTION
- OPEN LANES OF TRAFFIC

P.C. Simonton & Associates, Inc.
Consulting Engineers

HINESVILLE OFFICE
209 N. MAIN STREET
P.O. BOX 649
HINESVILLE, GA 3313
912-368-3262

GREENSBORO OFFICE
1000 PARKSIDE COMMONS
SUITE 101
GREENSBORO, GA 30642
706-454-0870

SCALE IN FEET
0 20 40 80

REVISION DATES

STATE OF GEORGIA
DEPARTMENT OF TRANSPORTATION
OFFICE: PROGRAM DELIVERY

CONSTRUCTION STAGING PLAN

STAGE 2
VETERANS PARKWAY

DRAWING No. 19-313

1/5/2009 GPLU