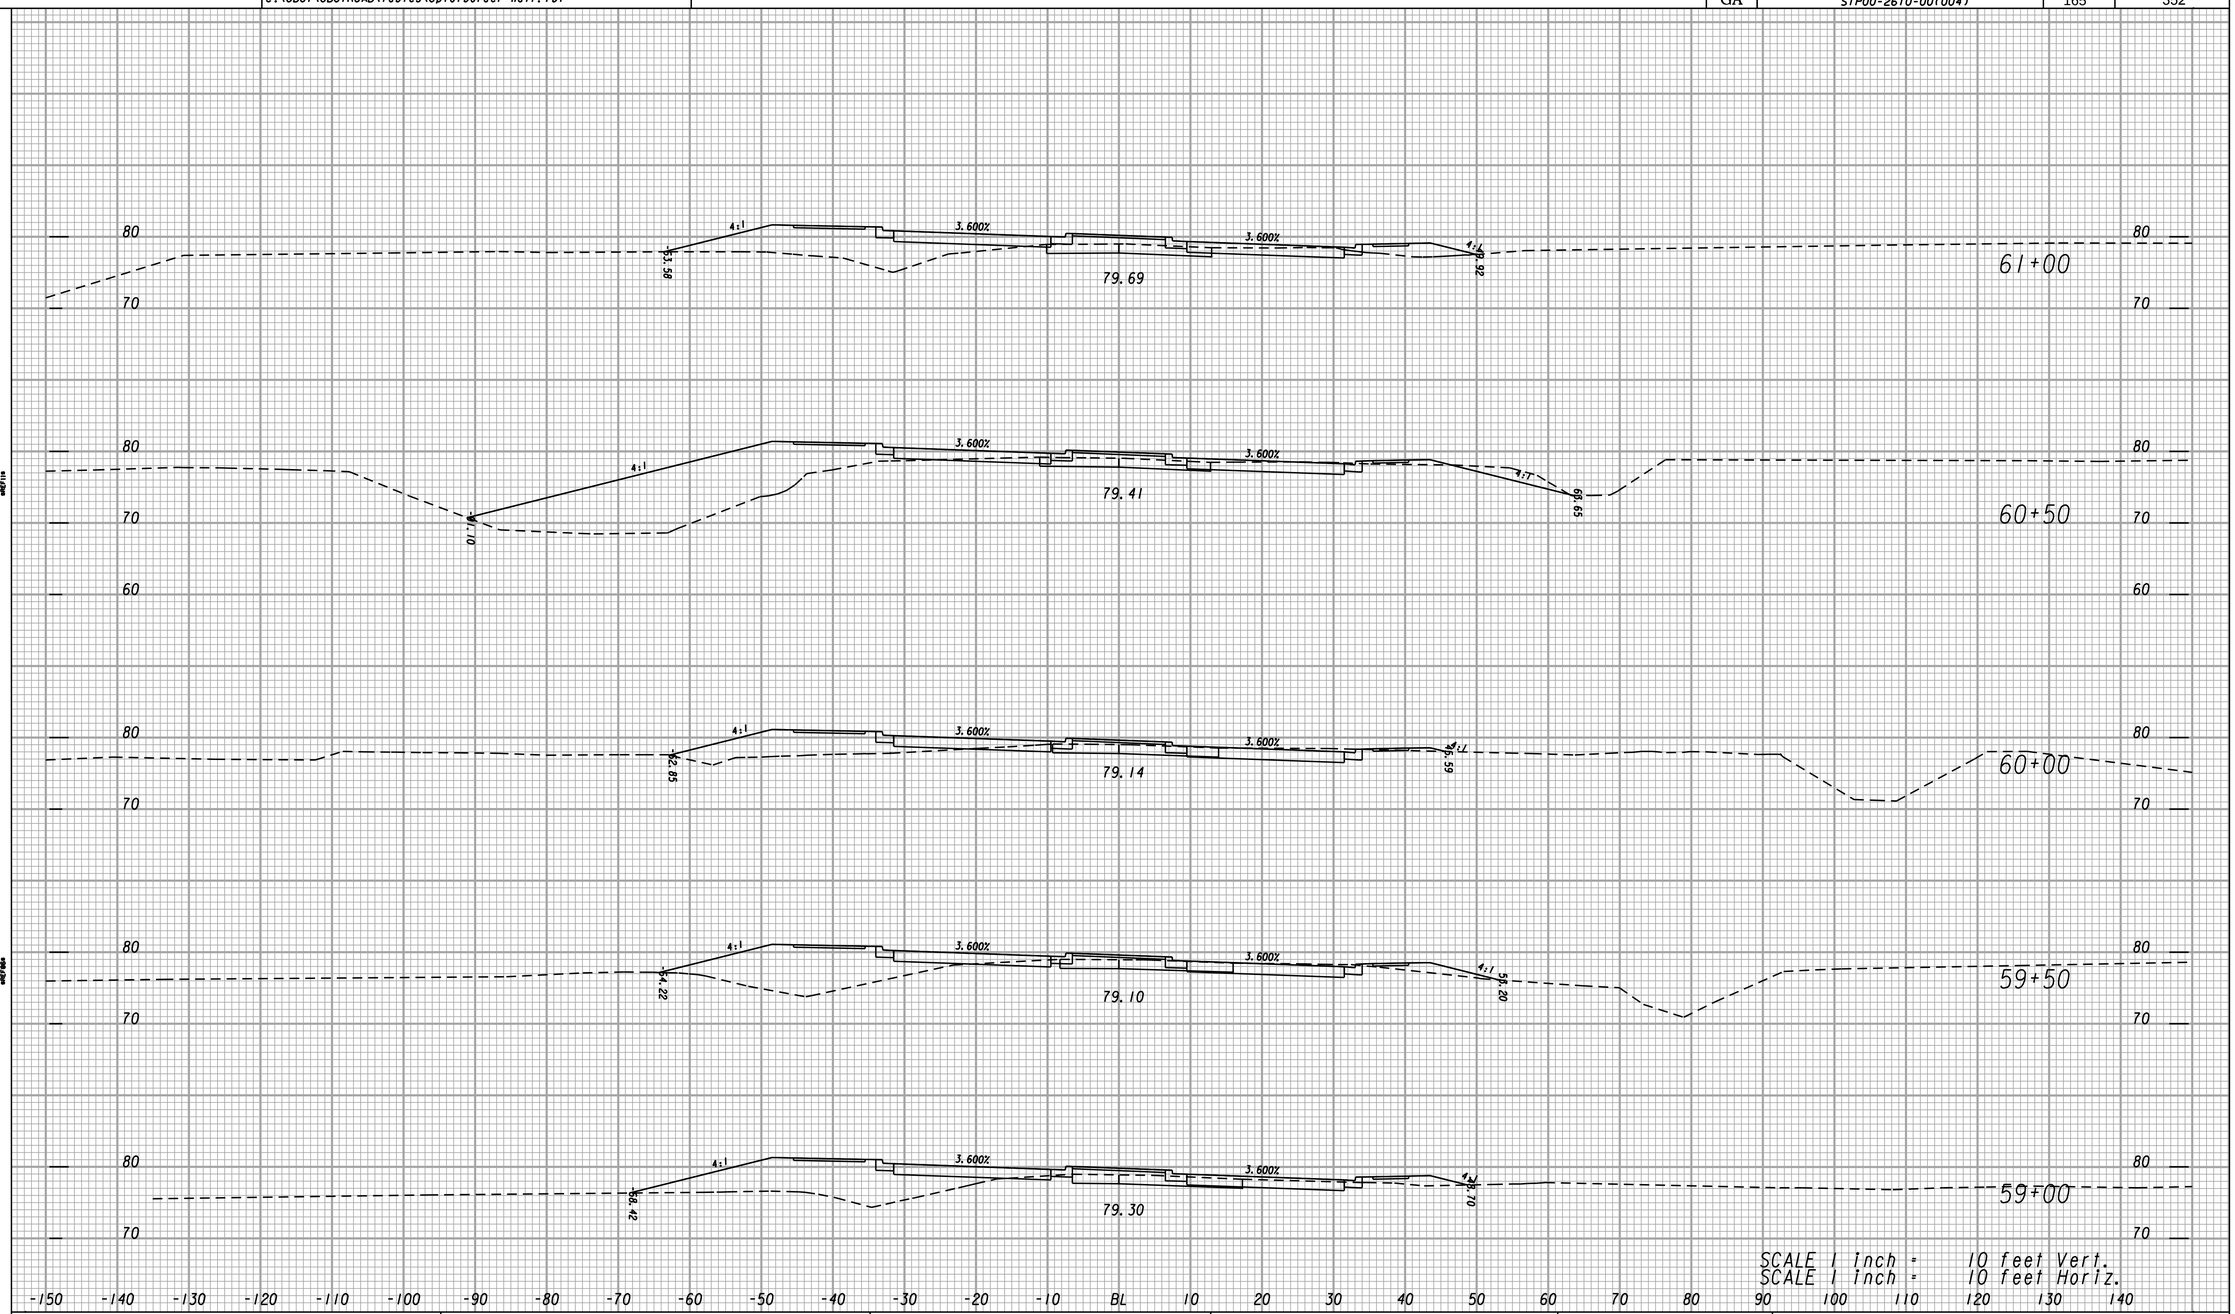

P.C. Simonton & Associates, Inc.
Consulting Engineers

HINESVILLE OFFICE
309 N. MAIN STREET
P.O. BOX 649
HINESVILLE, GA 31313
912-368-5212

GREENSBORO OFFICE
1950 PARKSIDE COMMONS
SUITE 101
GREENSBORO, GA 30642
706-454-0870

SCALE IN FEET
0 10 20 40

REVISION DATES

STATE OF GEORGIA
DEPARTMENT OF TRANSPORTATION
OFFICE: PROGRAM DELIVERY
CROSS SECTIONS
VETERANS PARKWAY

DRAWING No. 23-014

3/11/2007 SUXSEW

C:\550600\dgn\550600xs01.dgn 9/25/2013 7:59:32 AM Licensed