VOID

9/25/2013 8:00:47 AM USER:Licensed	Plot file C:\GDOT\GDOTROAD\tables\Gplotborder-half.tbl	DGN	STATE	PROJECT NUMBER	SHEET NO.	TOTAL SHEETS
			GA	STP00-2610-00(004)	171	352

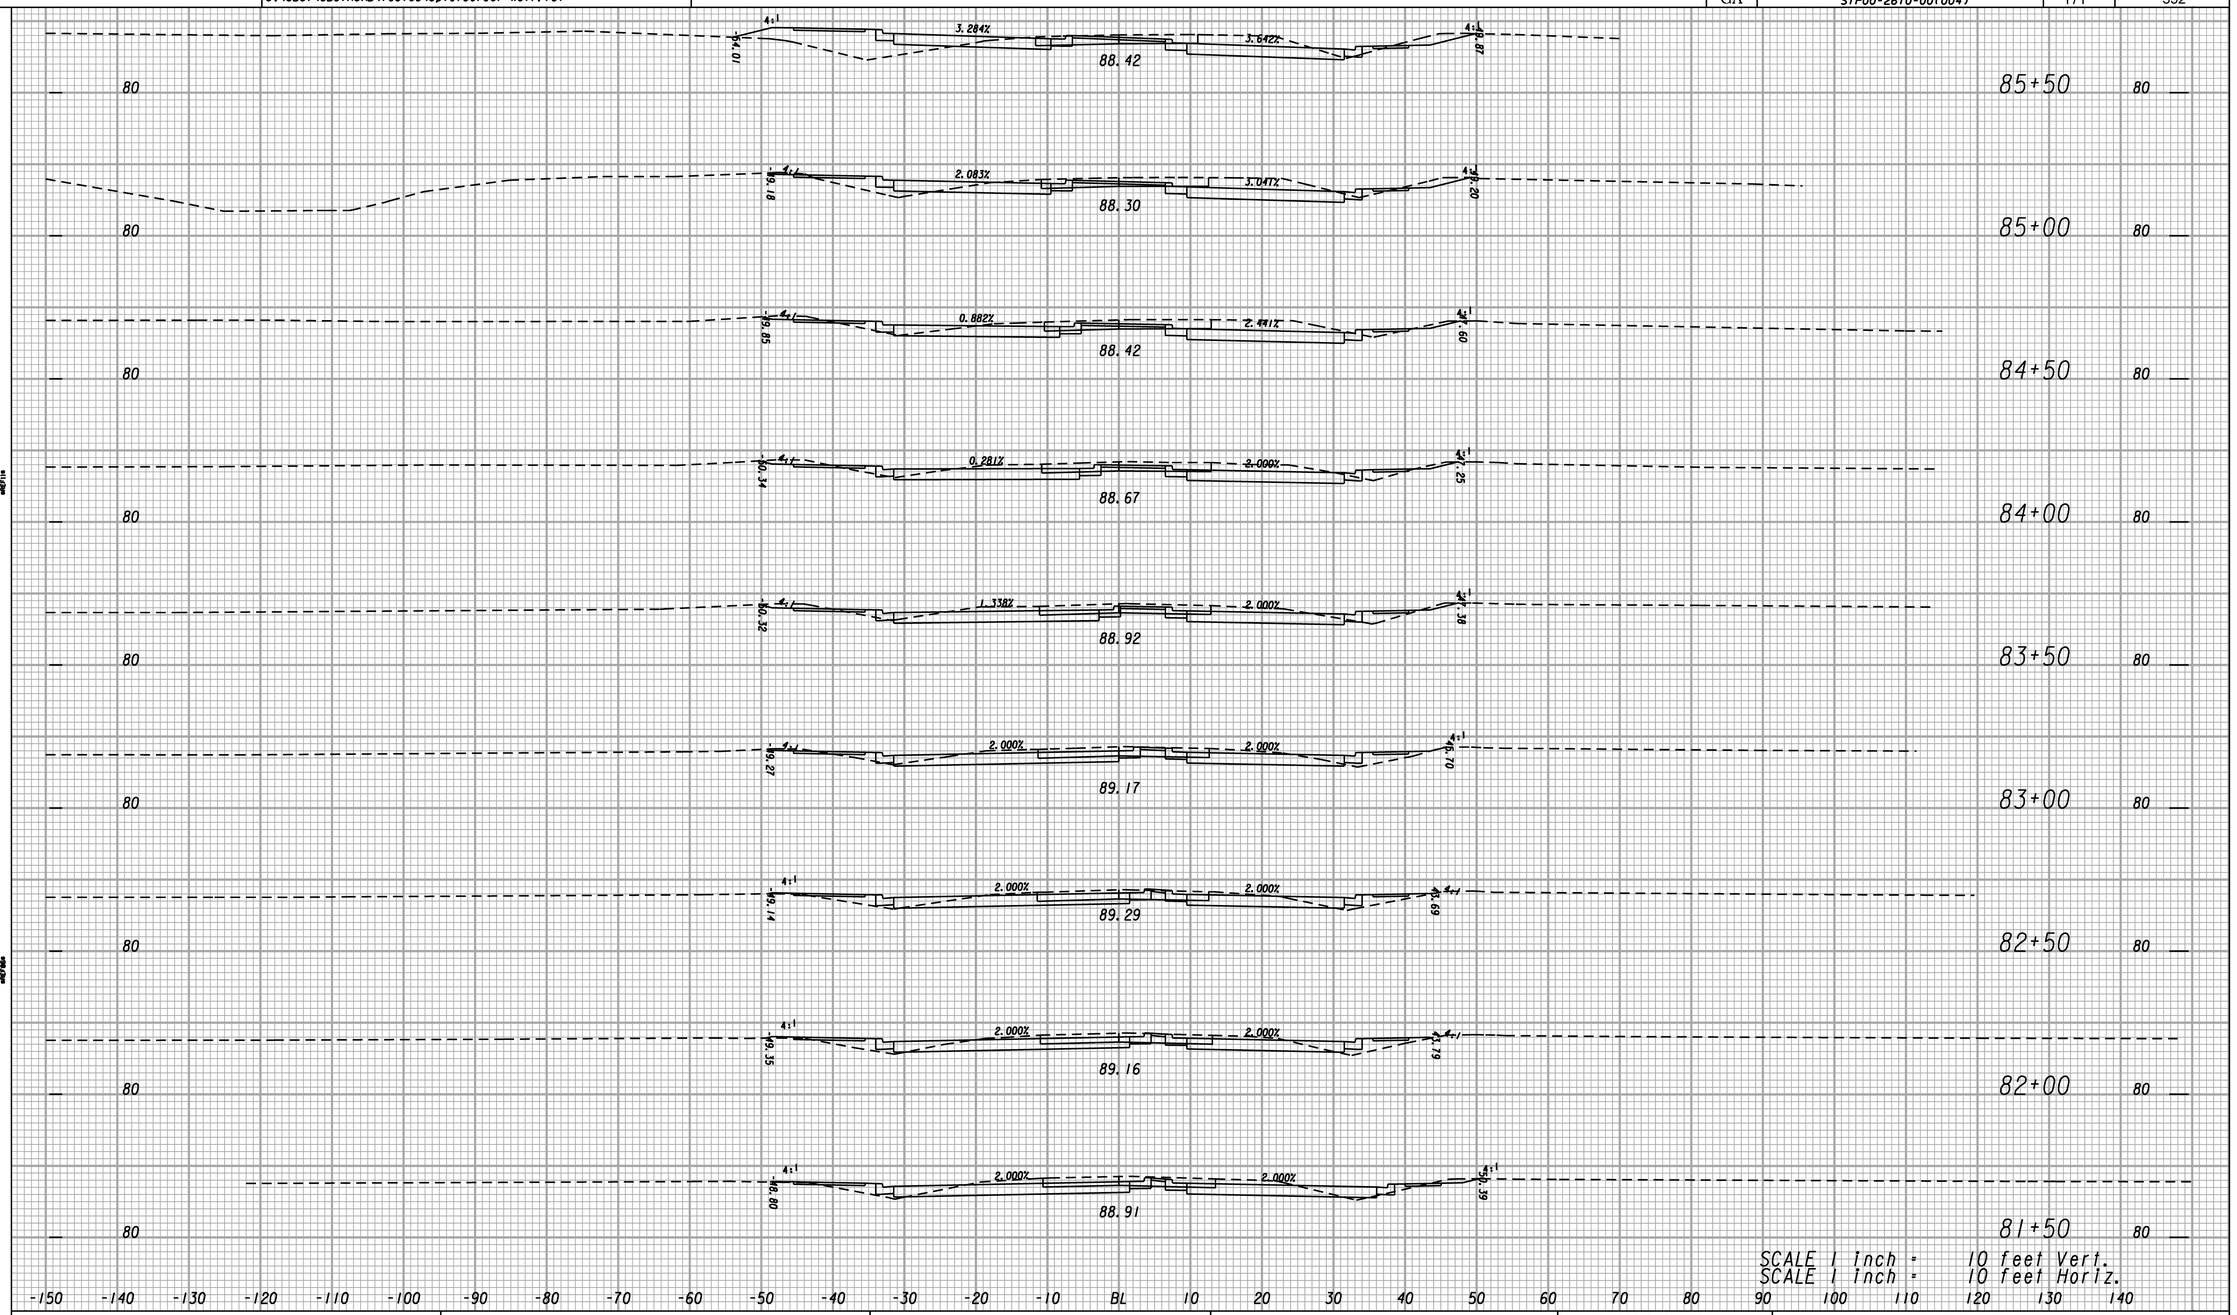

P.C. Simonton & Associates, Inc.
Consulting Engineers

MINESVILLE OFFICE
309 N. MAIN STREET
P.O. BOX 649
MINESVILLE, GA 31313
912-368-5212

GREENSBORO OFFICE
1050 PARKSIDE COMMONS
SUITE 101
GREENSBORO, GA 30642
706-454-0870

SCALE IN FEET
0 10 20 40

REVISION DATES

STATE OF GEORGIA
DEPARTMENT OF TRANSPORTATION
OFFICE: PROGRAM DELIVERY
CROSS SECTIONS
VETERANS PARKWAY

DRAWING No. 23-020

3/11/2007 SUKSEW

C:\550600\dgn\550600xs01.dgn 9/25/2013 8:00:47 AM Licensed