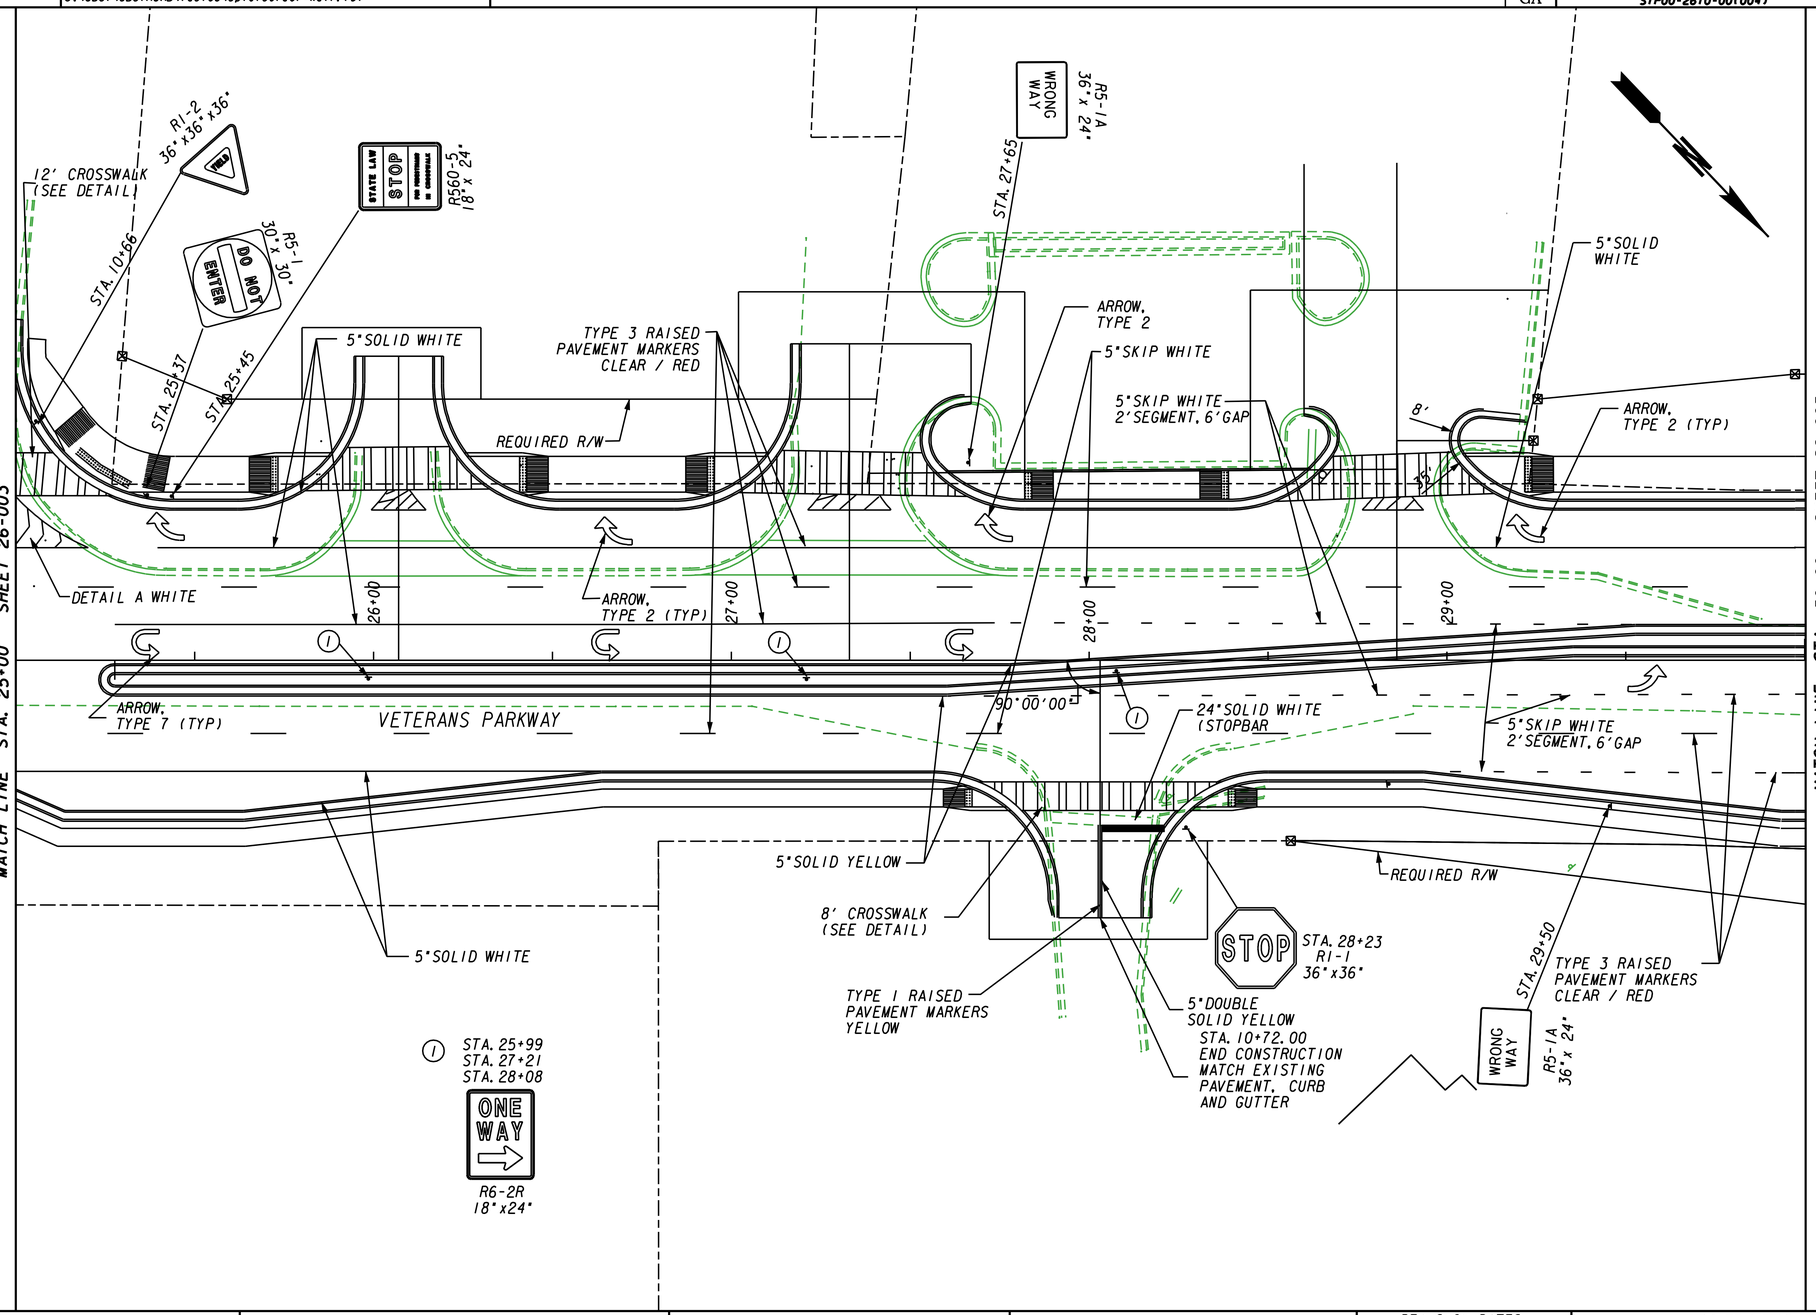

PROPERTY AND EXISTING R/W LINE
REQUIRED R/W LINE
CONSTRUCTION LIMITS
EASEMENT FOR CONSTR & MAINTENANCE OF SLOPES
EASEMENT FOR CONSTR OF SLOPES
EASEMENT FOR CONSTR OF DRIVES

BEGIN LIMIT OF ACCESS.....BLA
END LIMIT OF ACCESS.....ELA
LIMIT OF ACCESS
REQ'D R/W & LIMIT OF ACCESS

P.C. Simonton & Associates, Inc.
Consulting Engineers

HOMESVILLE OFFICE
309 N. MAIN STREET
P.O. BOX 649
HOMESVILLE, GA 3313
912-568-5262

GREENSBORO OFFICE
1950 PARKSIDE COMMONS
SUITE K11
GREENSBORO, GA 30642
706-454-0810

SCALE IN FEET
0 20 40 80

REVISION DATES

STATE OF GEORGIA
DEPARTMENT OF TRANSPORTATION
OFFICE: PROGRAM DELIVERY
SIGNING AND MARKING PLANS
VETERANS PARKWAY

DRAWING No. 26-004