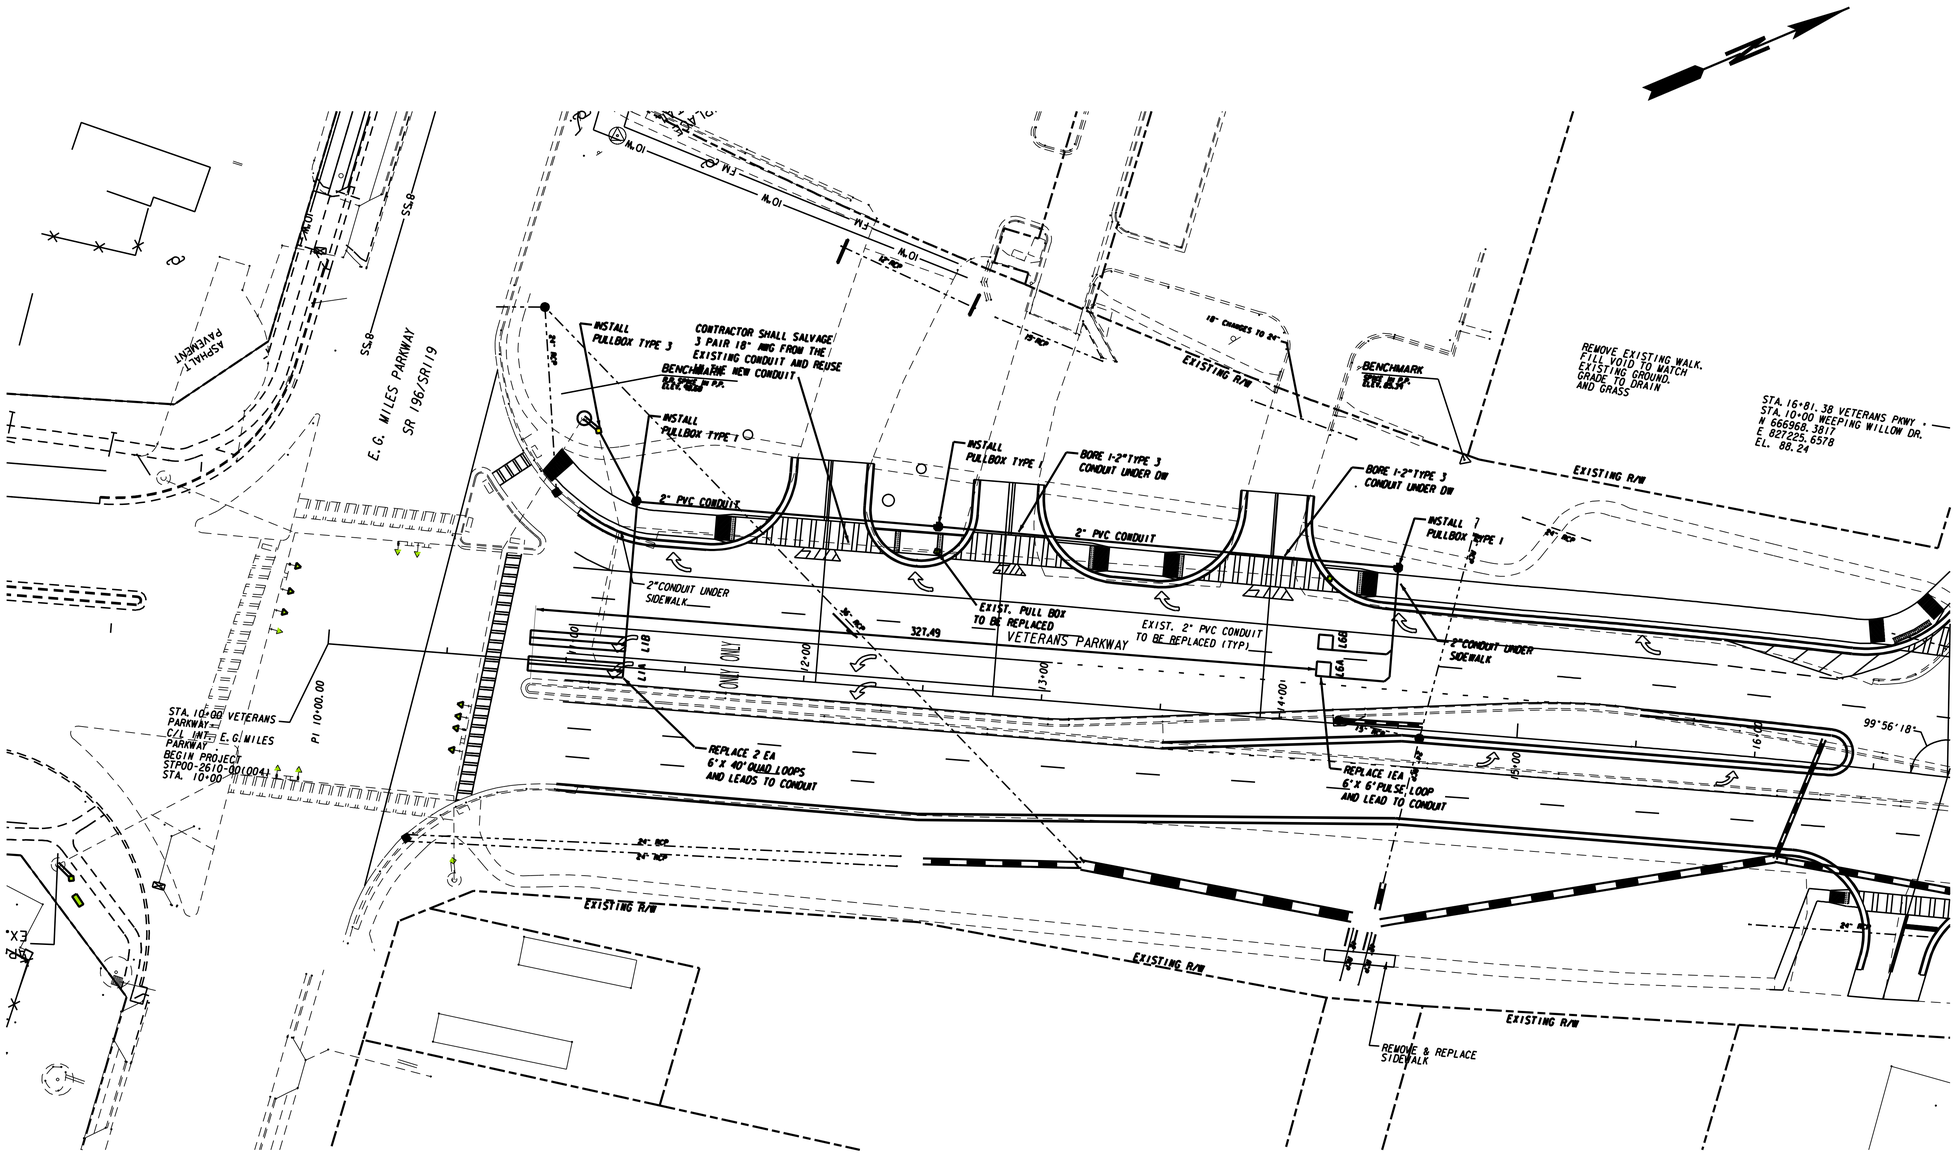

P.C. Simonton & Associates, Inc.
Consulting Engineers

HINESVILLE OFFICE
309 N. MAIN STREET
P.O. BOX 649
HINESVILLE, GA 3313
912-368-5212

GREENSBORO OFFICE
1050 PARKSIDE COMMONS
SUITE 101
GREENSBORO, GA 30642
706-454-0870

SCALE IN FEET
0 30 60 120

REVISION DATES		

OFFICE: PROGRAM DELIVERY

SIGNAL PLANS

TRAFFIC SIGNAL INSTALLATION #3

VETERANS PAKWAY & SR 196

DRAWING No. 27-001