DEPARTMENT OF TRANSPORTATION
STATE OF GEORGIA

VOID

EROSION, SEDIMENT, & POLLUTION CONTROL PLAN AND COMPREHENSIVE MONITORING PROGRAM

WIDENING AND RECONSTRUCTION OF VETERANS PARKWAY FROM NORTH AT S.R.119 (E.G.MILES PARKWAY TO FORT STEWART ACCESS CONTROL POINT HINESVILLE, GEORGIA

FEDERAL AID PROJECT - STP00-2610-00(004)

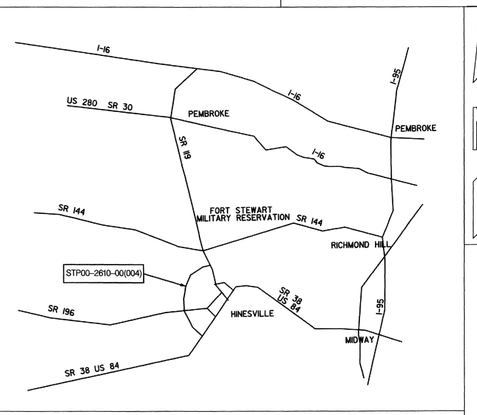

VICINITY MAP

NOTE :
ALL REFERENCES IN THIS DOCUMENT, WHICH INCLUDES ALL PAPERS, WRITINGS, DOCUMENTS, DRAWINGS, OR PHOTOGRAPHS USED, OR TO BE USED IN CONNECTION WITH THIS DOCUMENT, TO "STATE HIGHWAY DEPARTMENT OF GEORGIA", "STATE HIGHWAY DEPARTMENT", GEORGIA STATE HIGHWAY DEPARTMENT", "HIGHWAY DEPARTMENT", OR "DEPARTMENT" WHEN THE CONTEXT THEREOF MEANS THE STATE HIGHWAY DEPARTMENT OF GEORGIA, AND SHALL BE DEEMED TO MEAN THE DEPARTMENT OF TRANSPORTATION.

LOCATION & DESIGN APPROVAL DATE:

FUNCTIONAL CLASS:
URBAN COLLECTOR STREET

THIS PROJECT IS 100% IN LIBERTY COUNTY AND IS 100% IN CONG.DIST.NO.1

PROJECT DESIGNATION: EXEMPT
DESIGNED IN ENGLISH UNITS.

THIS PROJECT HAS BEEN PREPARED USING THE HORIZONTAL GEORGIA COORDINATE SYSTEM OF 1984 (NAD 1983)/94 WEST ZONE, AND THE NORTH AMERICAN VERTICAL DATUM (NAVD) OF 1988.

Primary Permittee
Georgia Department of Transportation
One Georgia Center
600 West Peachtree Street, NW
Atlanta, GA 30308
(404) 631-1990

FEDERAL ROUTE # N/A
STATE ROUTE # N/A
P.I.NO.550600

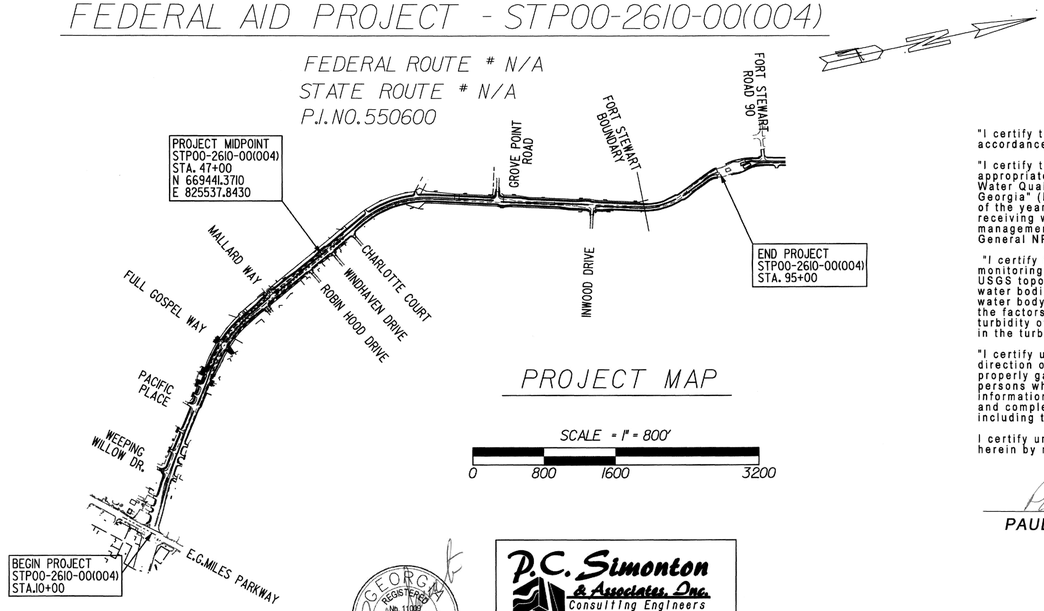

PROJECT MAP

SCALE = 1" = 800'
0 800 1600 3200

"I certify that this Erosion, Sedimentation and Pollution Control Plan has been prepared in accordance with Part IV, of the the General NPDES Permit No. GAR 100002."

"I certify that the permittee's Erosion, Sedimentation and Pollution Control Plan provides for an appropriate and comprehensive system of best management practices required by the Georgia Water Quality Control Act and the document "Manual for Erosion and Sediment Control in Georgia" (Manual) published by the State Soil and Water Conservation Commission as of January 1 of the year in which the land disturbing activity was permitted, provides for the sampling of the receiving water(s) or the sampling of the storm water outfalls and that the designed system of best management practices and sampling methods is expected to meet the requirements contained in the General NPDES Permit No. GAR 100002."

"I certify that the permittee's Erosion, Sedimentation and Pollution Control Plan provides for the monitoring of: (a) all perennial and intermittent streams and other water bodies shown on the USGS topographic map and all other field verified perennial and intermittent streams and other water bodies, or (b) where any such specific identified perennial or intermittent stream and other water body is not proposed to be sampled, I have determined in my professional judgment, utilizing the factors required in the General NPDES Permit No. GAR 100002, that the increase in the turbidity of each specific identified sampled receiving water will be representative of the increase in the turbidity of a specific identified un-sampled receiving water."

"I certify under penalty of law that this document and all attachments were prepared under my direction or supervision in accordance with a system designed to assure that the certified personnel properly gather and evaluate the information submitted. Based on my inquiry of the person or persons who manage the system, or those persons directly responsible for gathering the information, the information submitted is, to the best of my knowledge and belief, true, accurate, and complete. I am aware that there are significant penalties for submitting false information, including the possibility of fine and imprisonment for knowing violations."

I certify under penalty of law that this plan was prepared after a site visit to the location described herein by myself or my authorized agent under my direct supervision.

PAUL C. SIMONTON, GSWCC LEVEL 2 CERTIFICATION #0000000935

GEORGIA REGISTERED No. 17089 PROFESSIONAL ENGINEER PAUL C. SIMONTON

P.C. Simonton & Associates, Inc.
Consulting Engineers

HINESVILLE OFFICE
309 N. MAIN STREET
P.O. BOX 649
HINESVILLE, GA 31313
912-368-5212

GREENSBORO OFFICE
1050 PARKSIDE COMMONS
SUITE 101
GREENSBORO, GA 30642
706-454-0870

PLANS COMPLETE DATE: 11-06-2013

REVISIONS

DATE	SHEET NUMBER(S)	SIGNATURE	REVISION REQUESTED BY	GSWCC LEVEL II CERTIFICATION NUMBER
12-05-13	266-269, 276-352		GA EPD	00935

24 Hour Contact:

Name

Phone Number

Contractor shall complete the information in this box.

RECCOMMENDED FOR APPROVAL BY	
	STATE PROGRAM DELIVERY ENGINEER

GEORGIA REGISTERED No. PE026714 PROFESSIONAL ENGINEER RUSSELL R. MCMURRY

10/25/13		#0000012103
DATE	RUSSELL McMURRY, P.E. CHIEF ENGINEER	GSWCC LEVEL 2 CERTIFICATION