STATE	PROJECT NUMBER	SHEET NO.	TOTAL SHEETS
GA	STP00-2610-00(004)		

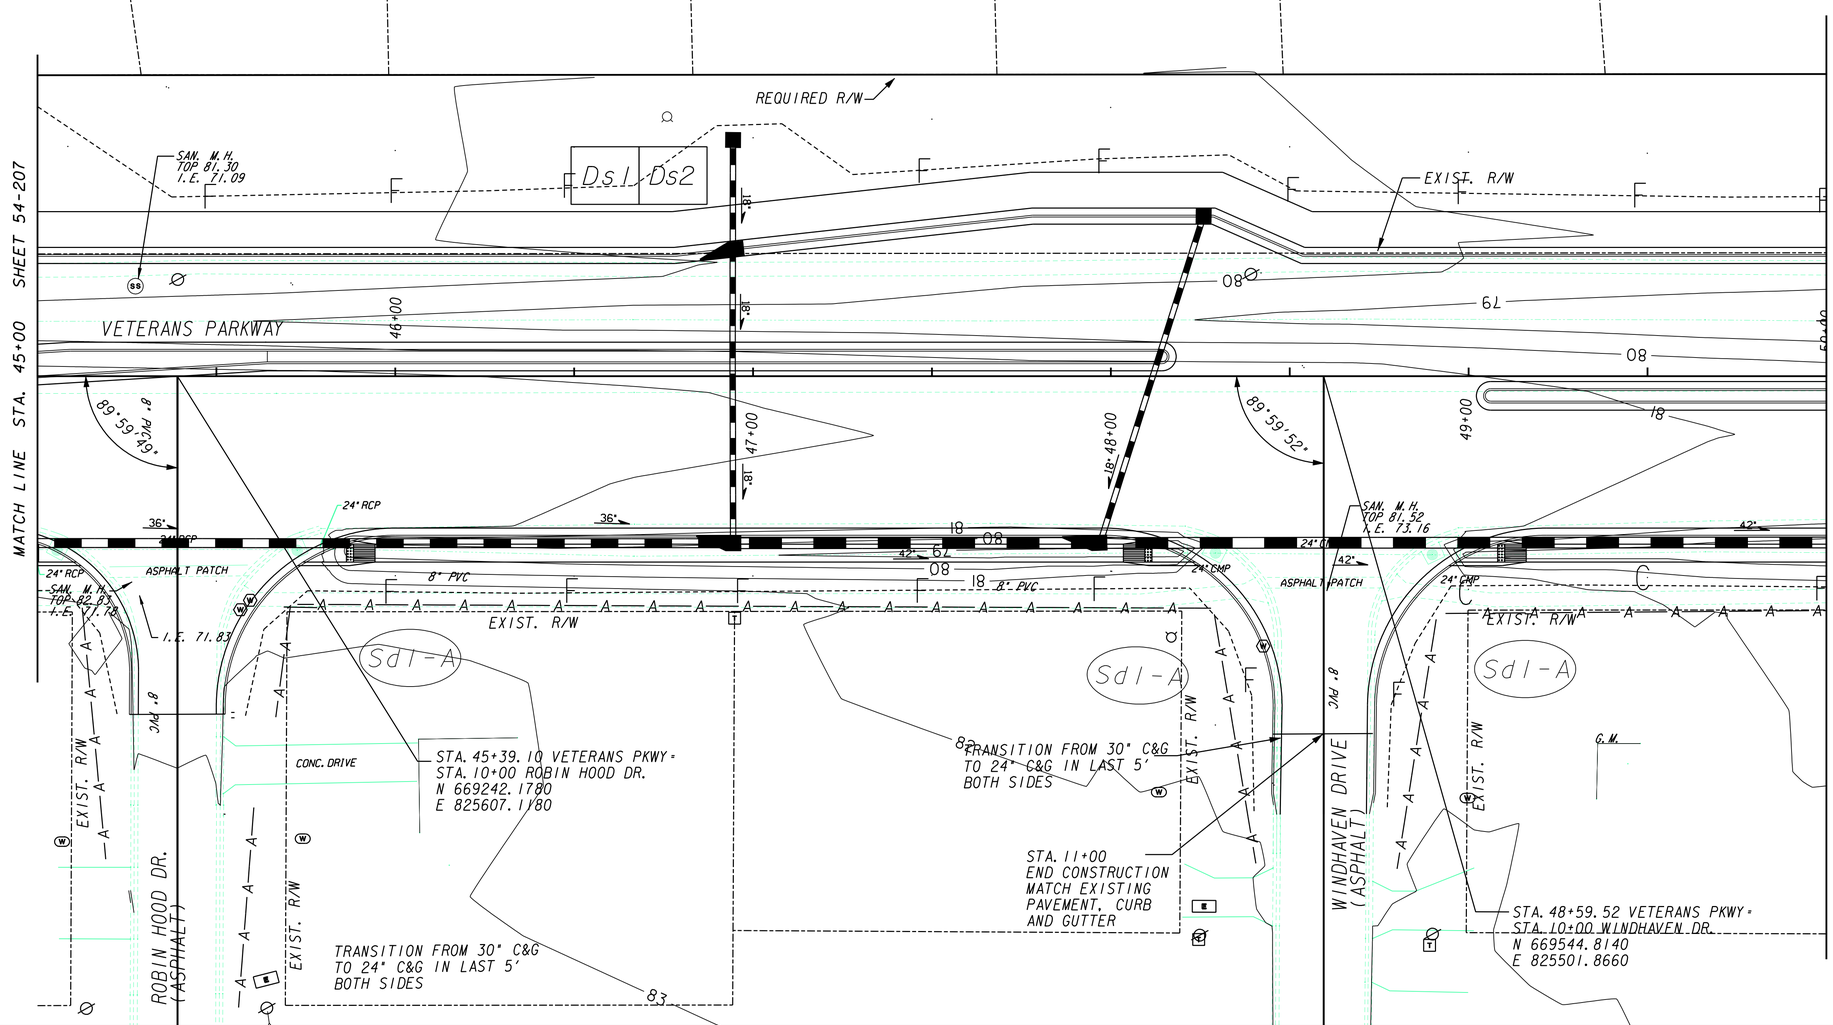

USE ON CONSTRUCTION

LEGEND

- PAVEMENT REMOVAL
- TEMPORARY CONSTRUCTION PAVEMENT
- PERMANENT CONSTRUCTION
- CONCRETE MEDIAN CONSTRUCTION
- MILL & OVERLAY CONSTRUCTION
- OPEN LANES OF TRAFFIC

P.C. Simonton & Associates, Inc.
Consulting Engineers

HINESVILLE OFFICE
309 N. MAIN STREET
P.O. BOX 649
HINESVILLE, GA 31313
912-368-5212

GREENSBORO OFFICE
1050 PARKSIDE COMMONS
SUITE 101
GREENSBORO, GA 30642
706-454-0870

SCALE IN FEET
0 20 40 80

REVISION DATES		
03-18-14		

STATE OF GEORGIA
DEPARTMENT OF TRANSPORTATION
OFFICE: PROGRAM DELIVERY

BMP LOCATION DETAILS

STAGE 2 - PHASE 1
VETERANS PARKWAY

DRAWING No. 54-208