STATE	PROJECT NUMBER	SHEET NO.	TOTAL SHEETS
GA.	STP00-5005-00(004)	1	282

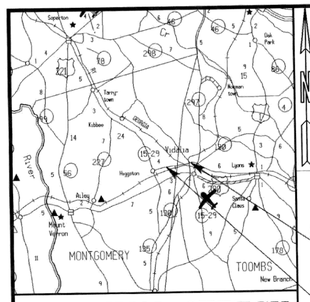

LOCATION SKETCH

END PROJECT

BEGIN PROJECT

DEPARTMENT OF TRANSPORTATION
STATE OF GEORGIA

PLAN AND PROFILE OF PROPOSED

S.R. 292 WIDENING & RECONSTRUCTION IN VIDALIA
TOOMBS-MONTGOMERY COUNTY

FEDERAL AID PROJECT

STP00-5005-00(004)

FEDERAL ROUTE • N/A

STATE ROUTE • 292

P. I. NO. 550610

NOTE :
ALL REFERENCES IN THIS DOCUMENT, WHICH INCLUDES ALL PAPERS, WRITINGS, DOCUMENTS, DRAWINGS, OR PHOTOGRAPHS USED, OR TO BE USED IN CONNECTION WITH THIS DOCUMENT, TO ' STATE HIGHWAY DEPARTMENT OF GEORGIA ', 'STATE HIGHWAY DEPARTMENT ', GEORGIA STATE HIGHWAY DEPARTMENT ', ' HIGHWAY DEPARTMENT ', OR ' DEPARTMENT ' WHEN THE CONTEXT THEREOF MEANS THE STATE HIGHWAY DEPARTMENT OF GEORGIA MEAN, AND SHALL BE DEEMED TO MEAN THE DEPARTMENT OF TRANSPORTATION.

MIDDLE OF PROJECT COORDINATES:
STA. 3+360.00
N 246804.7358
E 174453.2695

LOCATION AND DESIGN APPROVAL:
NOVEMBER 15, 2001

PROJECT DESIGNATION: FOS
DESIGN DATA: URBAN MINOR ARTERIAL
TRAFFIC A.D.T.: 9350 (2014)
TRAFFIC A.D.T.: 14950 (2034)
TRAFFIC D.H.V.: 1790
DIRECTIONAL DIST.: 63%
% TRUCKS: 4
24 HR. TRUCKS %: 6
SPEED DESIGN: 70/55 KMH
UNITS: SYSTEMS INTERNATIONAL
VERTICAL DATUM: 88
HORIZONTAL DATUM: 85
EAST ZONE COORDINATES

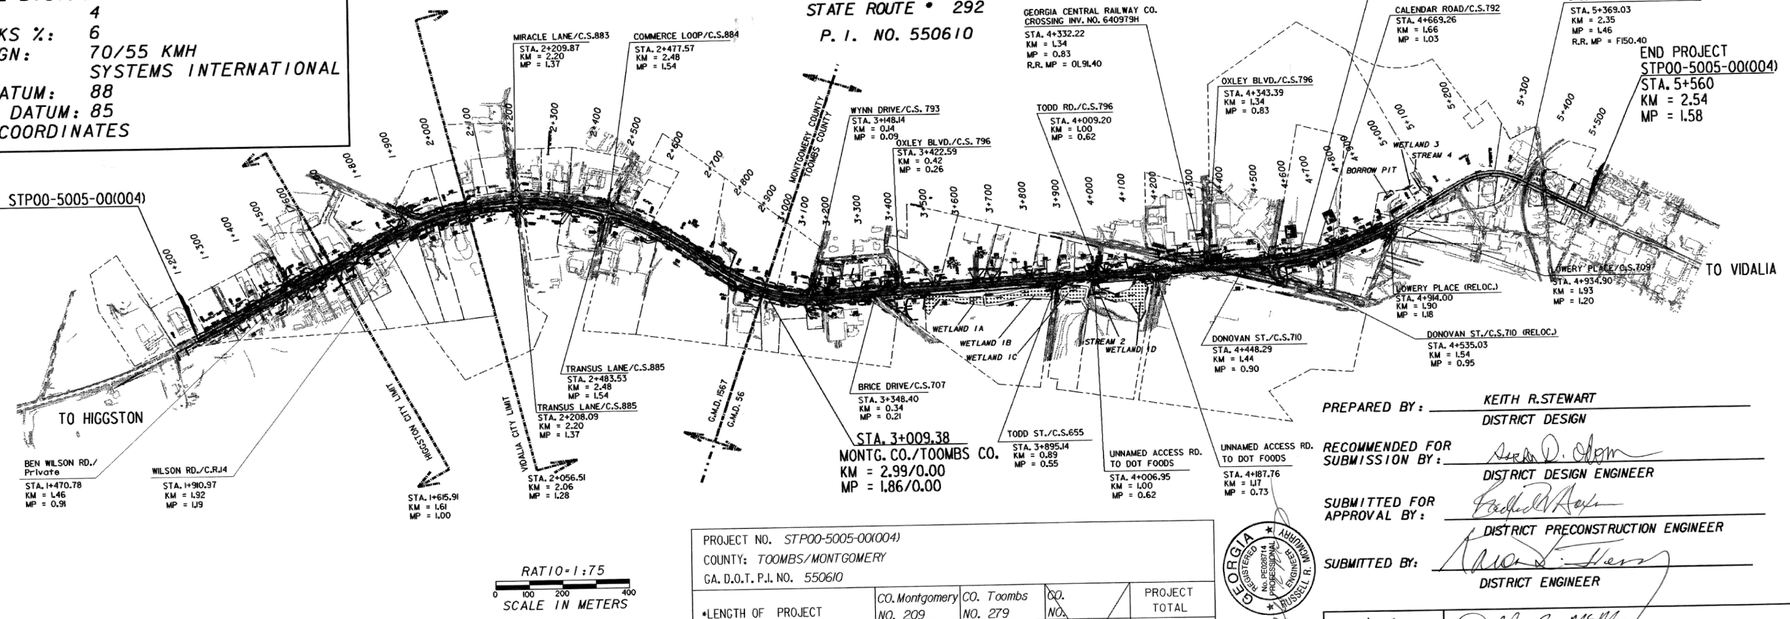

RATIO=1:75

0 100 200 400

SCALE IN METERS

THE DATA, TOGETHER WITH ALL OTHER INFORMATION SHOWN ON THESE PLANS OR IN ANYWAY INDICATED THEREBY, WHETHER BY DRAWINGS OR NOTES, OR IN ANY OTHER MANNER, ARE BASED UPON FIELD INVESTIGATIONS AND ARE BELIEVED TO BE INDICATIVE OF ACTUAL CONDITIONS. HOWEVER, THE SAME ARE SHOWN AS INFORMATION ONLY, ARE NOT GUARANTEED, AND DO NOT BIND THE DEPARTMENT OF TRANSPORTATION IN ANY WAY. THE ATTENTION OF BIDDER IS SPECIFICALLY DIRECTED TO SUBSECTIONS 102.04, 102.05, AND 104.03 OF THE SPECIFICATIONS.

PROJECT NO. STP00-5005-00(004)
COUNTY: TOOMBS/MONTGOMERY
GA. D.O.T. P.I. NO. 550610

*LENGTH OF PROJECT	CO. Montgomery NO. 209	CO. Toombs NO. 279	SO. NO.	PROJECT TOTAL
	KM	KM	KM	KM
NET LENGTH OF ROADWAY	1.849	2.551		4.400
NET LENGTH OF BRIDGES	0.000	0.000		0.000
NET LENGTH OF PROJECT	1.849	2.551		4.400
NET LENGTH OF EXCEPTIONS	0.000	0.000		0.000
GROSS LENGTH OF PROJECT	1.849	2.551		4.400
PERCENT LENGTH OF PROJECT BY COUNTY	PERCENT 42%	PERCENT 58%	PERCENT	100%

THIS PROJECT IS LOCATED 100 % IN CONGRESSIONAL DISTRICT 12

* KILOMETERS SHOWN ARE FOR THE TOTAL PROJECT UNIT NUMBER. NO SEPARATION IS MADE BY CONTRACT.

PREPARED BY: KEITH R.STEWART
DISTRICT DESIGN

RECOMMENDED FOR SUBMISSION BY:
DISTRICT DESIGN ENGINEER

SUBMITTED FOR APPROVAL BY:
DISTRICT PRECONSTRUCTION ENGINEER

SUBMITTED BY:
DISTRICT ENGINEER

GEORGIA REGISTERED No. PE000714 RUSSELL R. MCMURRY

3/12/13 — DATE
CHIEF ENGINEER

PLANS COMPLETED 12-12-12	
REVISIONS	
6-5-13 SHTS: 1,3,16,19,20,130-132	
184,198-200	
7-15-13 SHTS: 1,3,16,21,201-204,211-271	
9-4-13 SHTS: 1,3,201,203	
12-20-13 SHTS: 1,3,6-11,29-31,34-53,59,78-94	
102-134,211-269	
5-21-14 SHTS: 1,3,17,48,73,77,78-94	

Mon Mar 04 08:51:25 2013
Mon Mar 04 08:51:25 2013

01-001

3/4/2013 8:51:23 AM \\GDOT-DSN1\GOPLOT\QCP\d5_PDF_Out_mono_200dpi.qcf rathlgpen J:\DESIGN\550610\506100pcv.prf

3/4/2013 8:51:23 AM \\GDOT-DSN1\GOPLOT\QCP\d5_PDF_Out_mono_200dpi.qcf rathlgpen J:\DESIGN\550610\506100pcv.prf D5-Jesup