12/9/2013 11:06:46 AM \\GDOT-DSNT\GOPLOT\QCF\d5_PDF_Out_mono_200dpi.qcf kstewart J:\DESIGN\Projects Let\550610\TA 550610 FILES FOR CONTRACTOR for CD\DGN plans\50610p02.prf

STATE	PROJECT NUMBER	SHEET NO.	TOTAL SHEETS
GA.	STP00-5005-00(004)	35	282

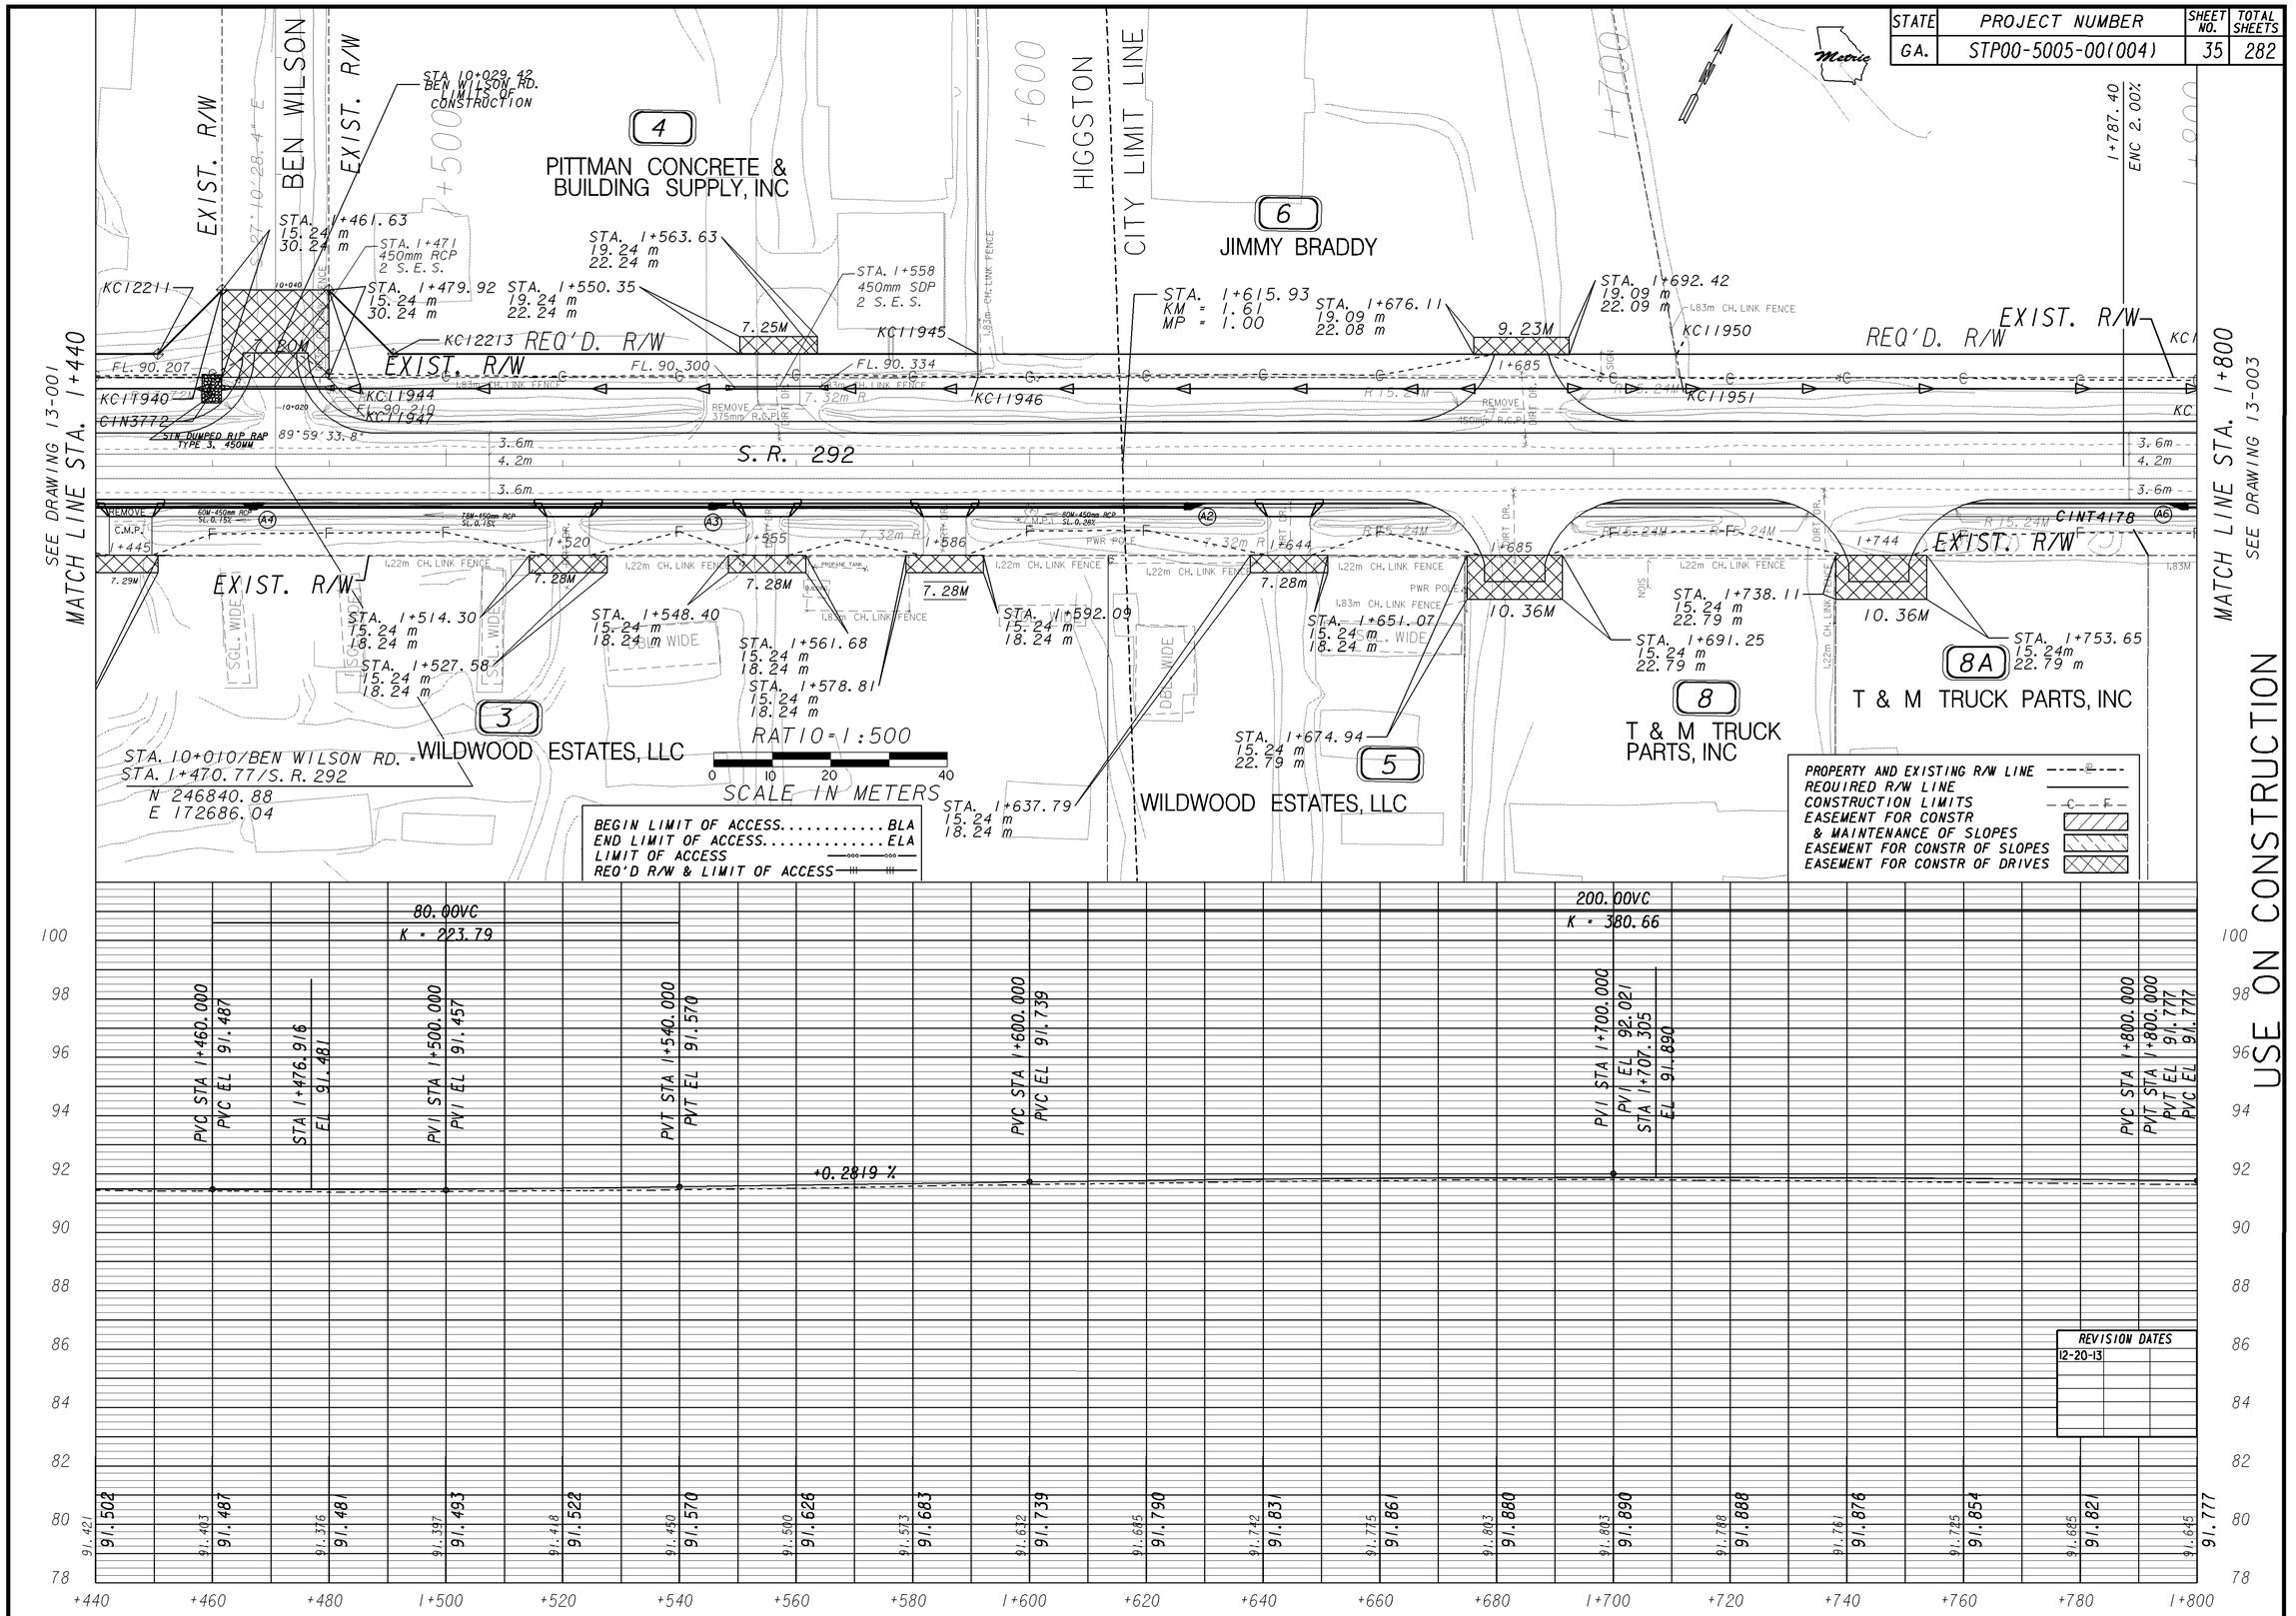

USE ON CONSTRUCTION

13-002