STATE	PROJECT NUMBER	SHEET NO.	TOTAL SHEETS
GA.	STP00-5005-00(004)	36	282

VOID

10
BILLIE JEAN FORTNER &
JEFFERY LEWIS FORTNER

13
TERRY DURRENCE

JAMES G. &
GLENDA B. LUMLEY

GA. HI-TECH
FABRICATORS, INC

11
OM SHANTI
ENTERPRISES, INC.

12
MCNICHCRAM FEED & SEED, INC.

T.A. PETERSON, III ET AL.

NICLOLE COMPANIES, INC.

SEE DRAWING 14-001
MATCH LINE STA 2+960.00

SEE DRAWING 13-002
MATCH LINE STA. 1+800

MATCH LINE STA. 2+160
SEE DRAWING 13-004

VIDALIA CITY LIMIT LINE

STA. 1+910.97/S.R. 292
STA. 3+000/C.R. 14
N 247037.529319
E 173079.709643
KM=1.92
MP=1.19

STA. 2+056.51
KM=2.06
MP=1.28

STA. 1+995.58
BEGIN TAPER

STA 2+035.97
END TAPER

TRACT 2

REQ'D. R/W

EXIST. R/W

S.R. 292

WILSON ROAD

STA. 1+880 (SR292)
STA. 2+987.49 (WILSON RD.)

C.S. 886

CLOSE EXISTING DRIVE

STA. 2+080
450mm SDP
2 S.E.S.

STA. 1+835.27
19.22 m
22.22 m

STA. 1+845.53
19.22
22.22

STA. 1+818.49
19.24 m

STA. 1+840
450mm SDP
2 S.E.S.

STA. 1+910
450mm SDP
2 S.E.S.

STA. 1+958
450mm SDP
2 S.E.S.

STA. 2+000
450mm SDP
2 S.E.S.

STA. 2+043
450mm SDP
2 S.E.S.

STA. 2+080
450mm SDP
2 S.E.S.

STA. 2+097.22
BEGIN TAPER

STA. 2+131.324
END TAPER

STA. 2+074.97
21.22
24.34

STA. 2+105.24
21.22
24.34

STA I+890.39
END CURB & GUTTER
END SIDEWALK
S.R. 292

RATIO 1:6500

0 10 20 40
SCALE IN METERS

PROPERTY AND EXISTING R/W LINE	
REQUIRED R/W LINE	
CONSTRUCTION LIMITS	
EASEMENT FOR CONSTR & MAINTENANCE OF SLOPES	
EASEMENT FOR CONSTR OF SLOPES	
EASEMENT FOR CONSTR OF DRIVES	
BEGIN LIMIT OF ACCESS	BLA
END LIMIT OF ACCESS	ELA
LIMIT OF ACCESS	
REQ'D R/W & LIMIT OF ACCESS	

CURVE C211	
A	62°16'41"
D	02°00'00.00"
R	873.19
T	527.55
L	949.12
E	146.99
PI	
S	2+345.70
N	247240.68
E	173464.28
S.E.	3.05%

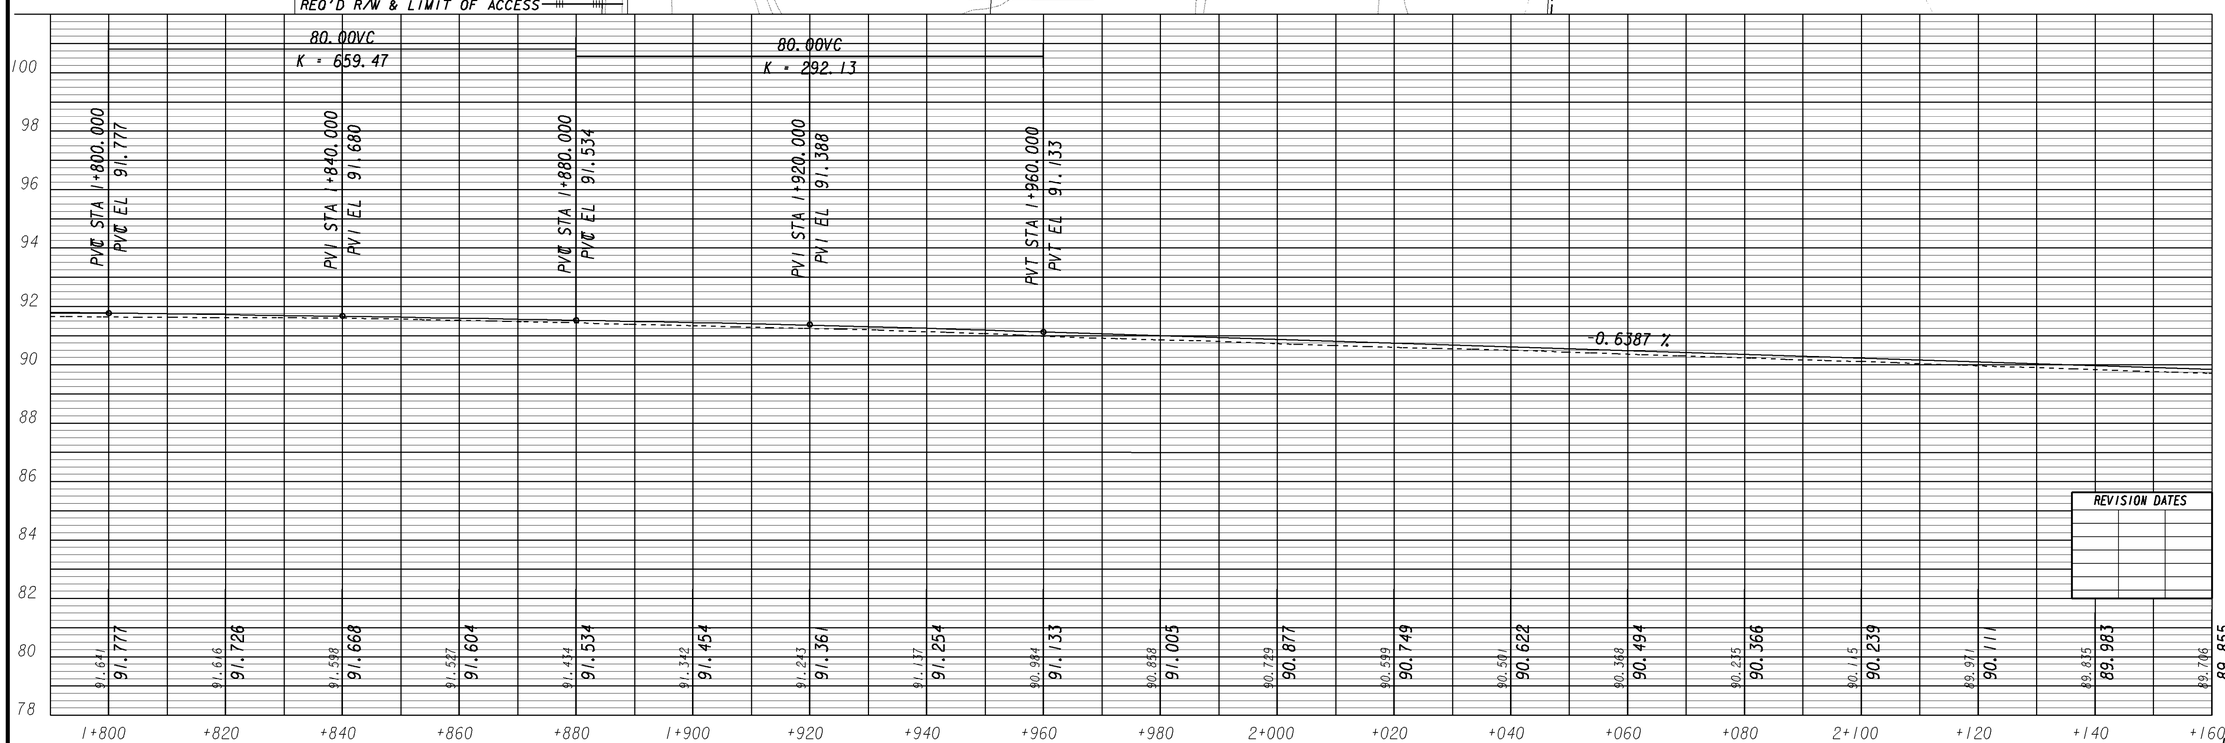

REVISION DATES		

13-003