STATE	PROJECT NUMBER	SHEET NO.	TOTAL SHEETS
GA.	STP00-5005-00(004)	43	282

NOTE: ESA - SEE GENERAL NOTES 'ENVIROMENTAL RESOURCES IMPACT TABLE' FOR CONSTRUCTION RESTRICTIONS.

RATIO = 1:250
SCALE IN METERS

VOID

SEE DRAWING 13-009 MATCH LINE STA. 3+960

MATCH LINE STA. 4+140 SEE DRAWING 13-011

STA. 4+018.03 / 32.84 m / 15.24 / 18.29
STA. 3+989.81 / 32.84 m / 15.24 / 18.29
STA. 3+979.82 / 15.24 / 18.29
STA. 3+979.82 / 15.24 / 18.29
STA. 4+003.96 / 32.84 m
STA. 4+035.16 / 15.24 m
STA. 4+039.79 / 15.24 / 18.24
STA. 4+050.14 / 15.24 / 18.24
STA. 4+104.94 / 15.24 / 18.24
STA. 4+118.24 / 15.24 / 18.24
STA. 4+128.24 / 15.24 m / 17.24 m

RUBY JOYCE
FULMER MCKENZIE

KC12029
KC12030
KC12036
KC12259
CONT 4030

STA 10+000.00
TODD ST.
LIMITS OF CONSTRUCTION

TODD ST. / C.S. 796

LAMAR COLLINS HOUSE
ESA - HISTORICAL BOUNDARY

WHEELCHAIR RAMPS, TYPE B

STA 10+000.00
END CURB & GUTTER
END SIDEWALK
TODD ST.

STA. 4+009.01
STA. 10+023.68/TODD ST.
KM= 1.01
MP= 0.63

STA 10+000.00
BEGIN CURB & GUTTER
BEGIN SIDEWALK
TODD ST.

OBF
PWR POLE
3+985
4.29M
4.56M
4+045
4.27m R.
7.32m C.
4+112
REMOVE 600mm R.C.P.
(2) SAFETY INLET W/GRATES FL=81.470
3.66m-900mm RCP SL=0.50%
REMOVE
REMOVE EXISTING 400mm R.C.P.
450mm R.C.P.
77°49' 21"
3.6m
4.2m
3.6m
B3
B4
B5
B6
B7
B8
B9
C4
CD6
450mm RCP
900mm RCP
RETAIN EXISTING 900mm R.C.P.
REMOVE EXISTING 600mm R.C.P.
STA. 4+006.74
STA. 10+025.03/TODD ST.
KM= 1.00
MP= 0.62
600mm R.C.P.
375mm R.C.P.
REMOVE EXISTING 375mm R.C.P.
58.52m-600mm RCP SL. +0.20%
58.52m-600mm RCP SL. 0.22%
51.70m-600mm RCP SL. 0.75%
6.10m-900mm RCP SL. 0.50%
FL=81.330
STA 4+076.37 BEGIN TAPER
STA 4+116.21 END TAPER
STN DUMPED RIP RAP, TYPE 3, 450 MM
S. R. 292
7.2m
STA. 3+993.59 / 15.24 m
STA. 3+992.53 / 20.24 m
STA. 3+992.71 / 15.24 / 20.24
STA. 4+010.02 / 15.24 / 20.24
STREET LIGHT
UNNAMED ACCESS RD. TO DOT FOODS
STA 10+000.00
BEGIN CURB & GUTTER
BEGIN SIDEWALK
TODD ST.
DOT FOODS, INC.
REQ'D. R/W
DOT FOODS, I
ESA - WETLAND ID BOUNDARY
WETLAND ID

BEGIN LIMIT OF ACCESS.....BLA
END LIMIT OF ACCESS.....ELA
LIMIT OF ACCESS
REQ'D R/W & LIMIT OF ACCESS

PROPERTY AND EXISTING R/W LINE
REQUIRED R/W LINE
CONSTRUCTION LIMITS
EASEMENT FOR CONSTR & MAINTENANCE OF SLOPES
EASEMENT FOR CONSTR OF SLOPES
EASEMENT FOR CONSTR OF DRIVES

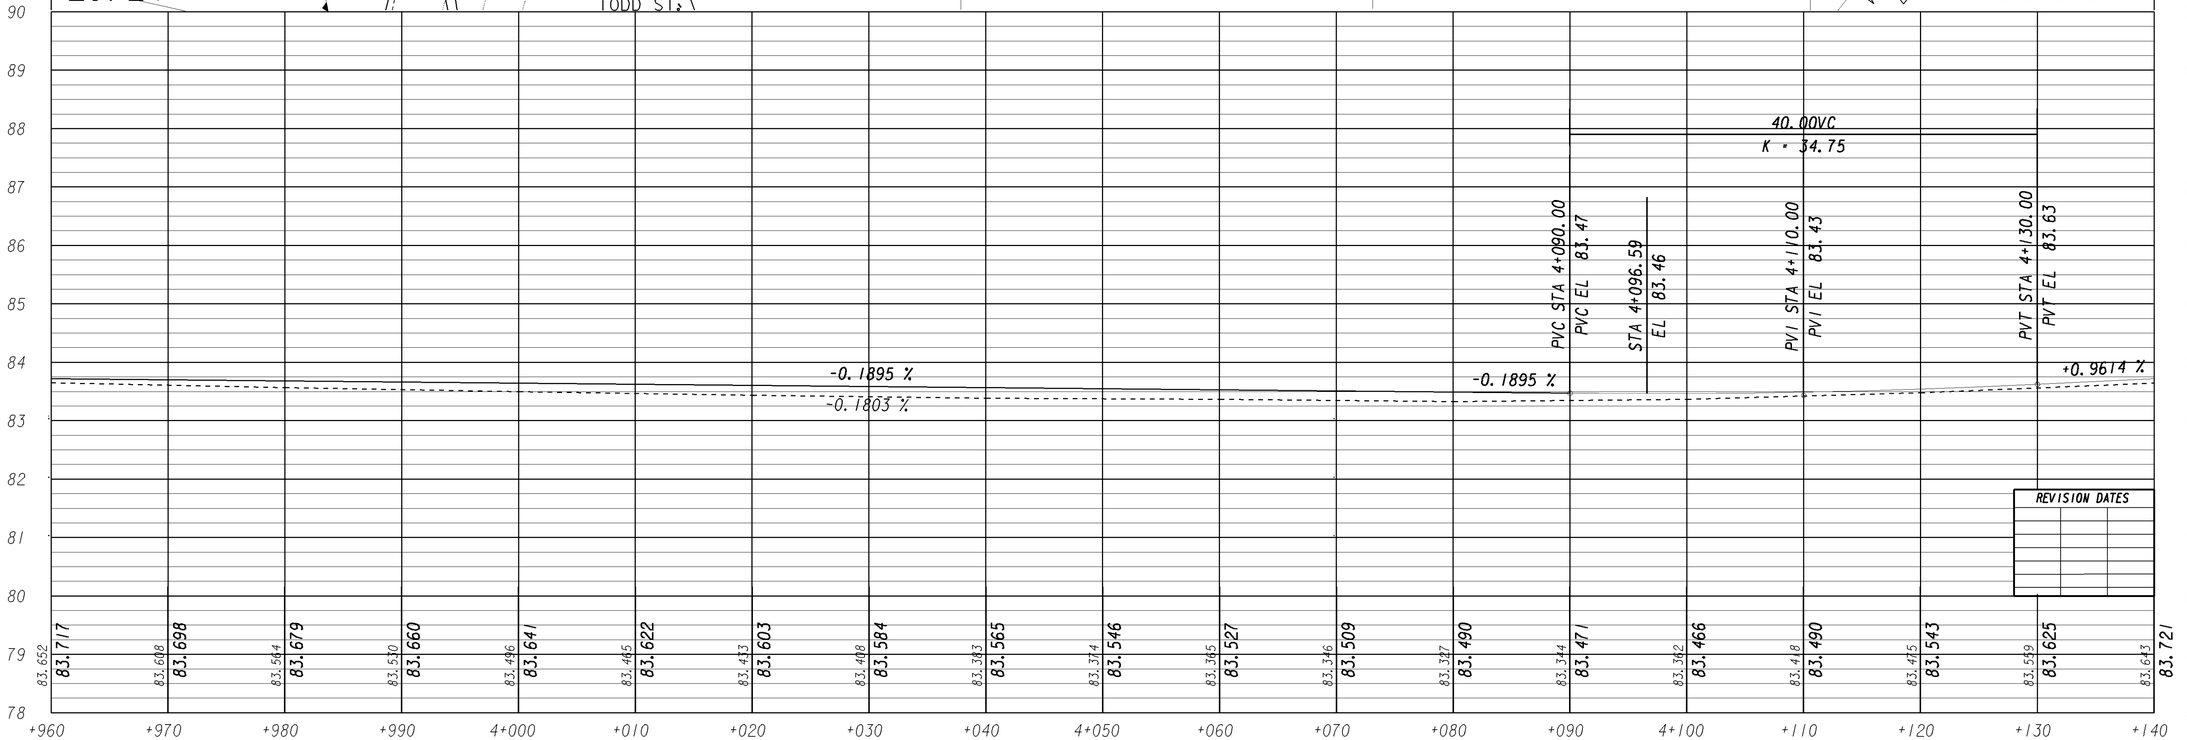

REVISION DATES

13-010