STATE	PROJECT NUMBER	SHEET NO.	TOTAL SHEETS
GA.	STP00-5005-00(004)	46	282

NOTE: SEE GENERAL NOTES 'ENVIRONMENTAL RESOURCES IMPACT TABLE' FOR CONSTRUCTION RESTRICTIONS.

PROPERTY AND EXISTING R/W LINE
REQUIRED R/W LINE
CONSTRUCTION LIMITS
EASEMENT FOR TEMP CONSTR & MAINTENANCE OF SLOPES
EASEMENT FOR CONSTR OF SLOPES
EASEMENT FOR CONSTR OF DRIVES

VIDALIA CITY SCHOOL BOARD

STA 50+019.72 END SIDEWALK OXLEY BLVD.
STA 4+351.51 BEGIN SIDEWALK S.R. 292
STA 4+360.01 END CURB & GUTTER END SIDEWALK S.R. 292
SEE DRAWING 14-004 MATCH LINE STA 50+20.00
WHEELCHAIR RAMPS. TYPE D
WHEELCHAIR RAMP. TYPE B
REQ'D. R/W
REMOVE EXISTING SIDEWALK
PWR POLE
110.95m-600mm RCP SL=0.10%
REMOVE EXISTING 450 RCP
REMOVE EXISTING 375 mm RCP
REMOVE EXISTING 600mm RCP STA. 50+000.00(OXLEY) STA. 4+342.84(SR292)
FORMER AP&L RAILWAY ESA - HISTORICAL BOUNDARY
7.32m S.R. 292 4.27m 3.66m
MATCH LINE STA. 4+450 SEE DRAWING 13-012 INTERSECTION DETAIL
END ROADWAY PAVING BEGIN ROADWAY PAVING
14.63m-450mm RCP SL=0.75%
600mm S.E.S
3.65m-600mm RCP SL=8.22%
**SEE INTERSECTION DETAIL 13-012 FOR SIDEWALK DETAILS
GEORGIA CENTRAL RAILWAY CO. CROSSING INV. NO. 640979H
STA. 4+332.41 SR292) = 10+00 (RAILROAD)
KM= 1.34
MP= 0.83
RR MP= 0L91.40
(EXISTING DESCRIPTION: AT GRADE CROSSING, 3 GATES, 3 CROSS BUCKS, 2 HIGHWAY STOP SIGNS, ADVANCED WARNING, STOP LINES WITH RR XING SYMBOLS, ASPHALT CROSSING SURFACE, 3 BELLS.)
GEORGIA CENTRAL RAILWAY CO. RAILROAD CROSSING
REMOVE BASE AND PAVEMENT AND GRADE TO DRAIN
RATIO=1:250
SCALE IN METERS
NSITE VIDALIA, LLC
KC11928
STA. 4+338.72 25.91 m
STA. 2+237.90 19.24 m
BEGIN LIMIT OF ACCESS.....BLA
END LIMIT OF ACCESS.....ELA
LIMIT OF ACCESS
REQ'D R/W & LIMIT OF ACCESS
SEE DRAWING 13-011 MATCH LINE STA. 4+320
MATCH LINE STA. 4+500 SEE DRAWING 13-014
KC11932 KC12111 KC12138 KC11934 KC12077

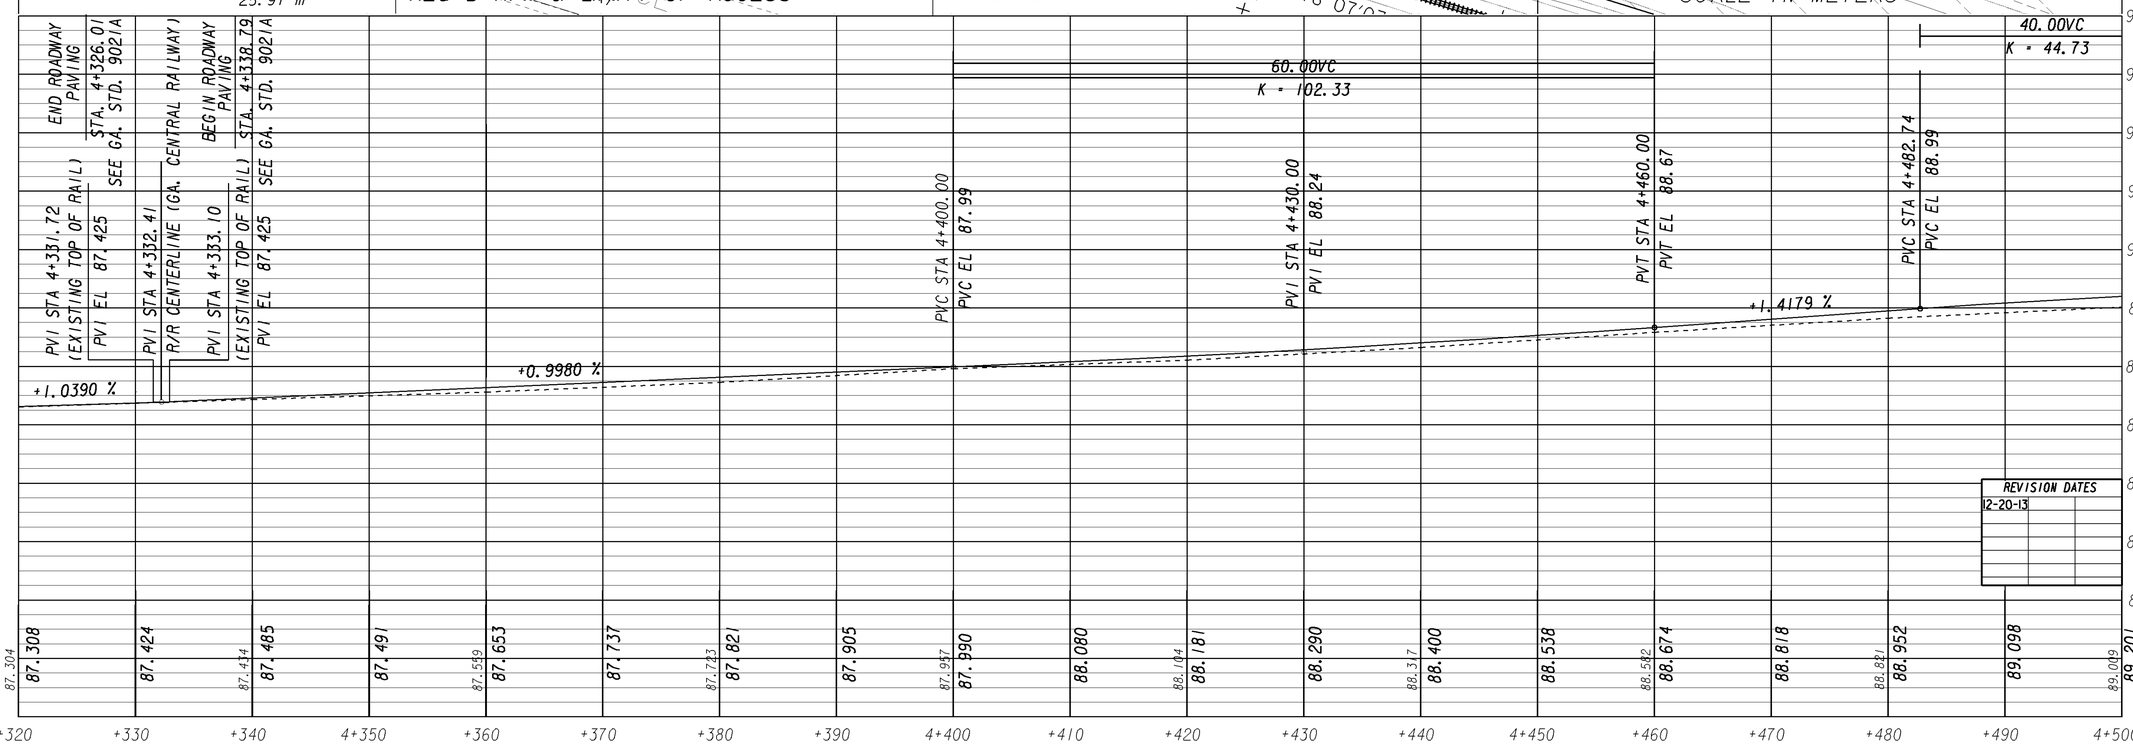

REVISION DATES
12-20-13

13-013