STATE	PROJECT NUMBER	SHEET NO.	TOTAL SHEETS
GA.	STP00-5005-00(004)	48	282

PROPERTY AND EXISTING R/W LINE
REQUIRED R/W LINE
CONSTRUCTION LIMITS
EASEMENT FOR CONSTR & MAINTENANCE OF SLOPES
EASEMENT FOR CONSTR OF SLOPES
EASEMENT FOR CONSTR OF DRIVES

NATHAN AND PHILIP PITTMAN

RATIO = 1:250 Metric
0 5 10 20
SCALE IN METERS

CITY OF VIDALIA

CURVE C336	
A	26°43'43
D	01°58'24
R	884.99
T	210.25
L	412.85
E	24.63
PI	
S	4+727.16
N	246886.11
E	175818.01
SE	2.42%

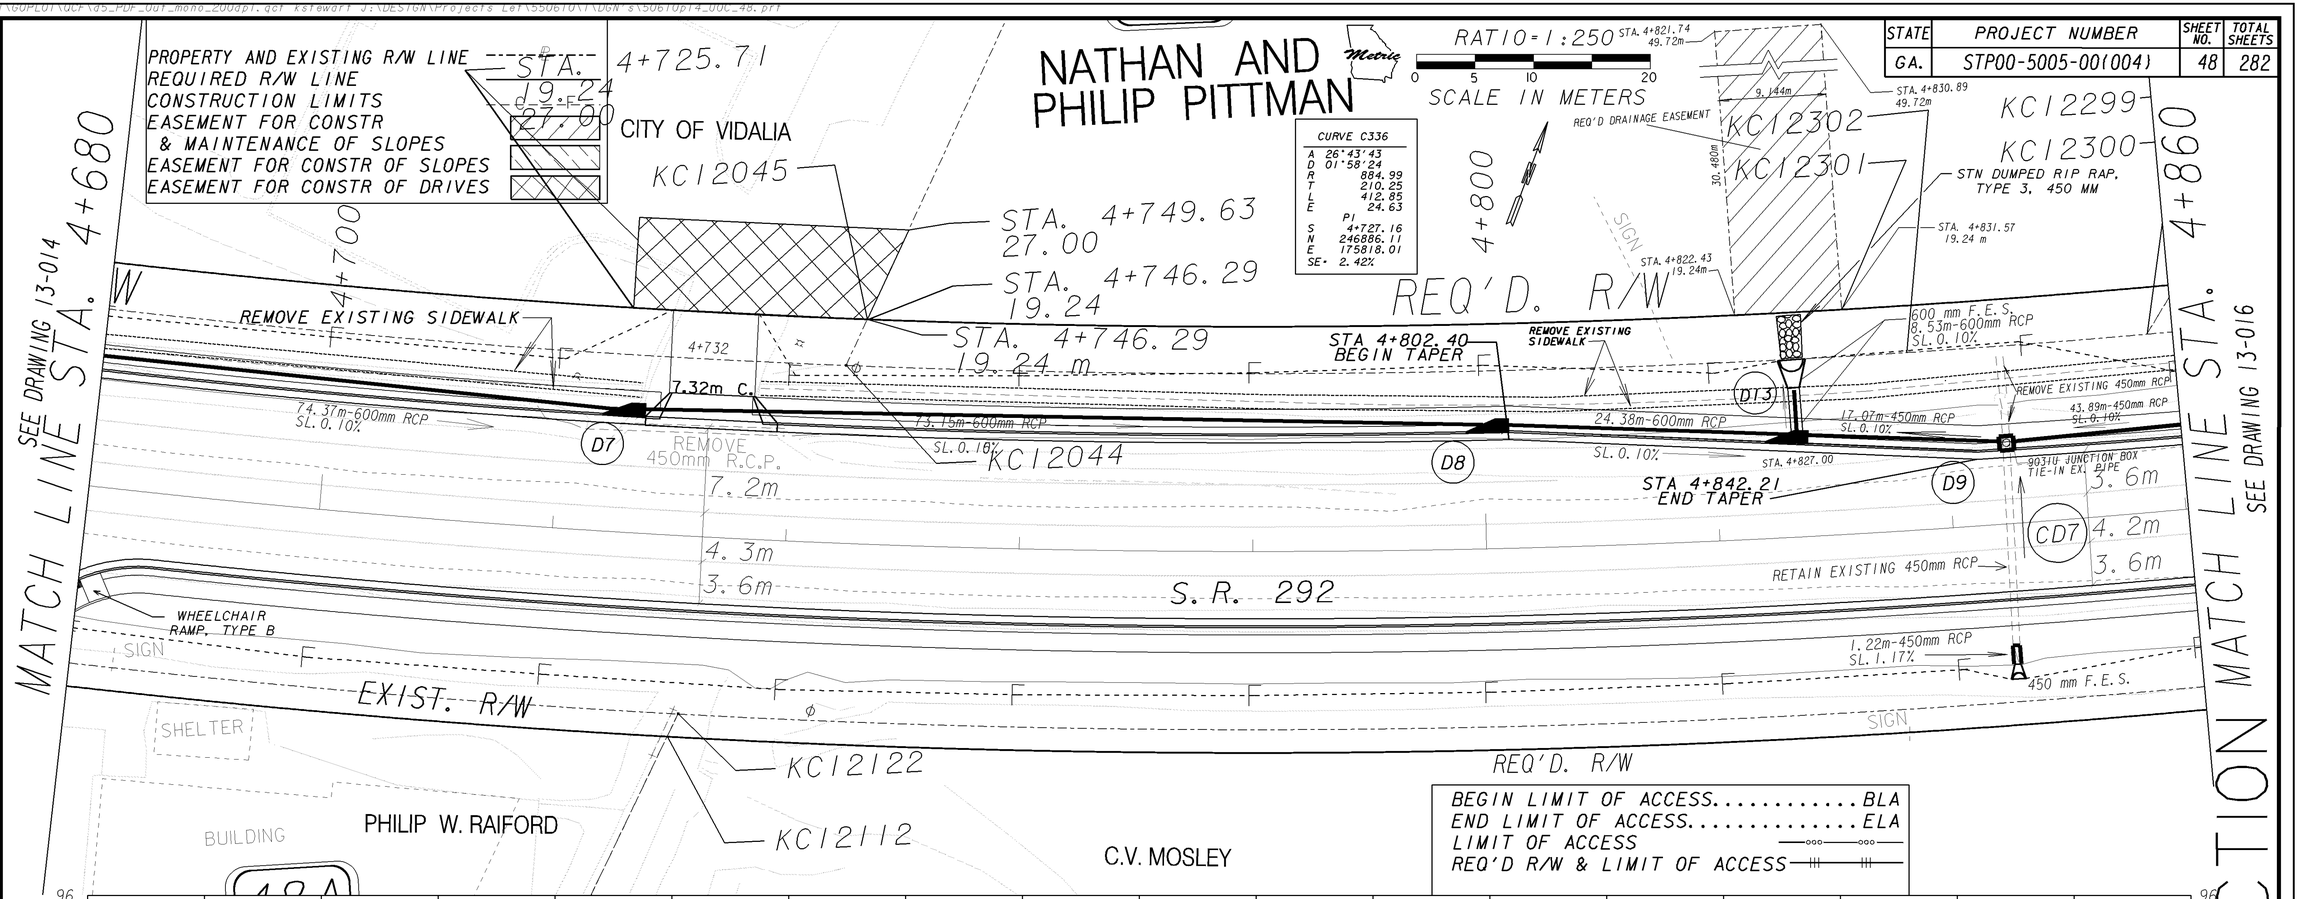

BEGIN LIMIT OF ACCESS.....BLA
END LIMIT OF ACCESS.....ELA
LIMIT OF ACCESS
REQ'D R/W & LIMIT OF ACCESS

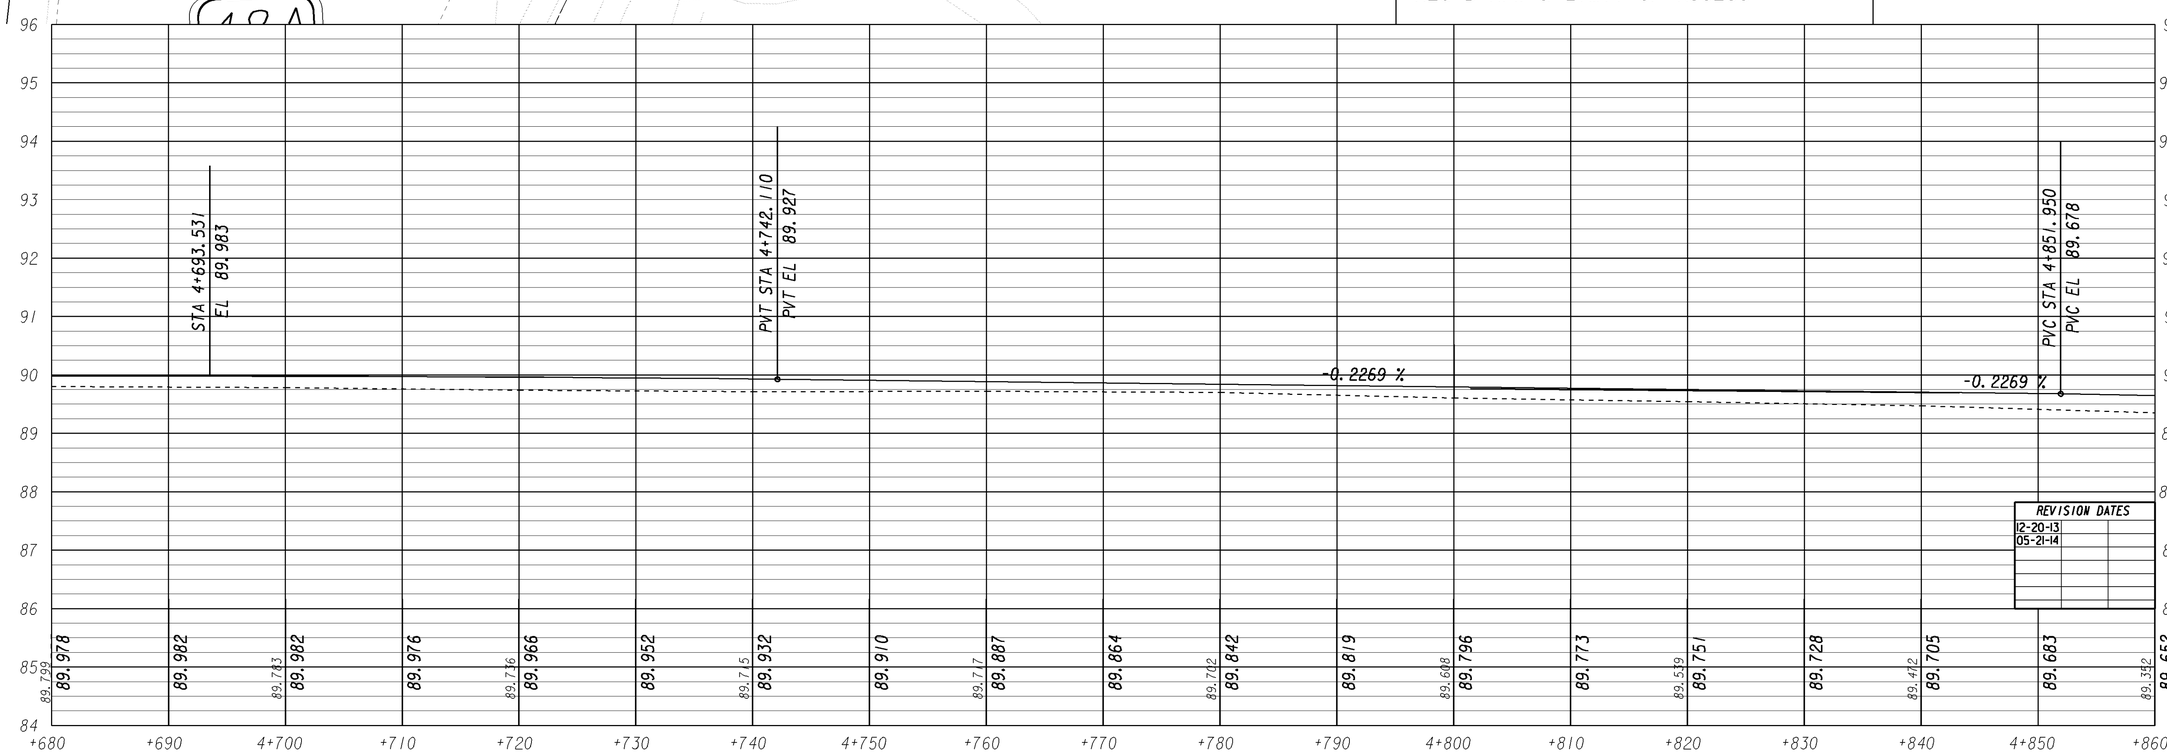

REVISION DATES
12-20-13
05-21-14

USE ON CONSTRUCTION

13-015