5/21/2014 10:11:18 AM \\GDOT-DSN1\GOPLOT\QCF\d5_PDF_Out_mono_200dpi.qcf kstewart J:\DESIGN\Projects Let\550610\1\DGN's\NEW_SR292XSWRR_85.prf

USE ON CONSTRUCTION

STATE OF GEORGIA
DEPARTMENT OF TRANSPORTATION
OFFICE OF DESIGN

REVISION DATES	
12-20-13	
05-21-14	

STATE	PROJECT NUMBER	SHEET NO.	TOTAL SHEETS
GA.	STP00-500-00(004)	85	282

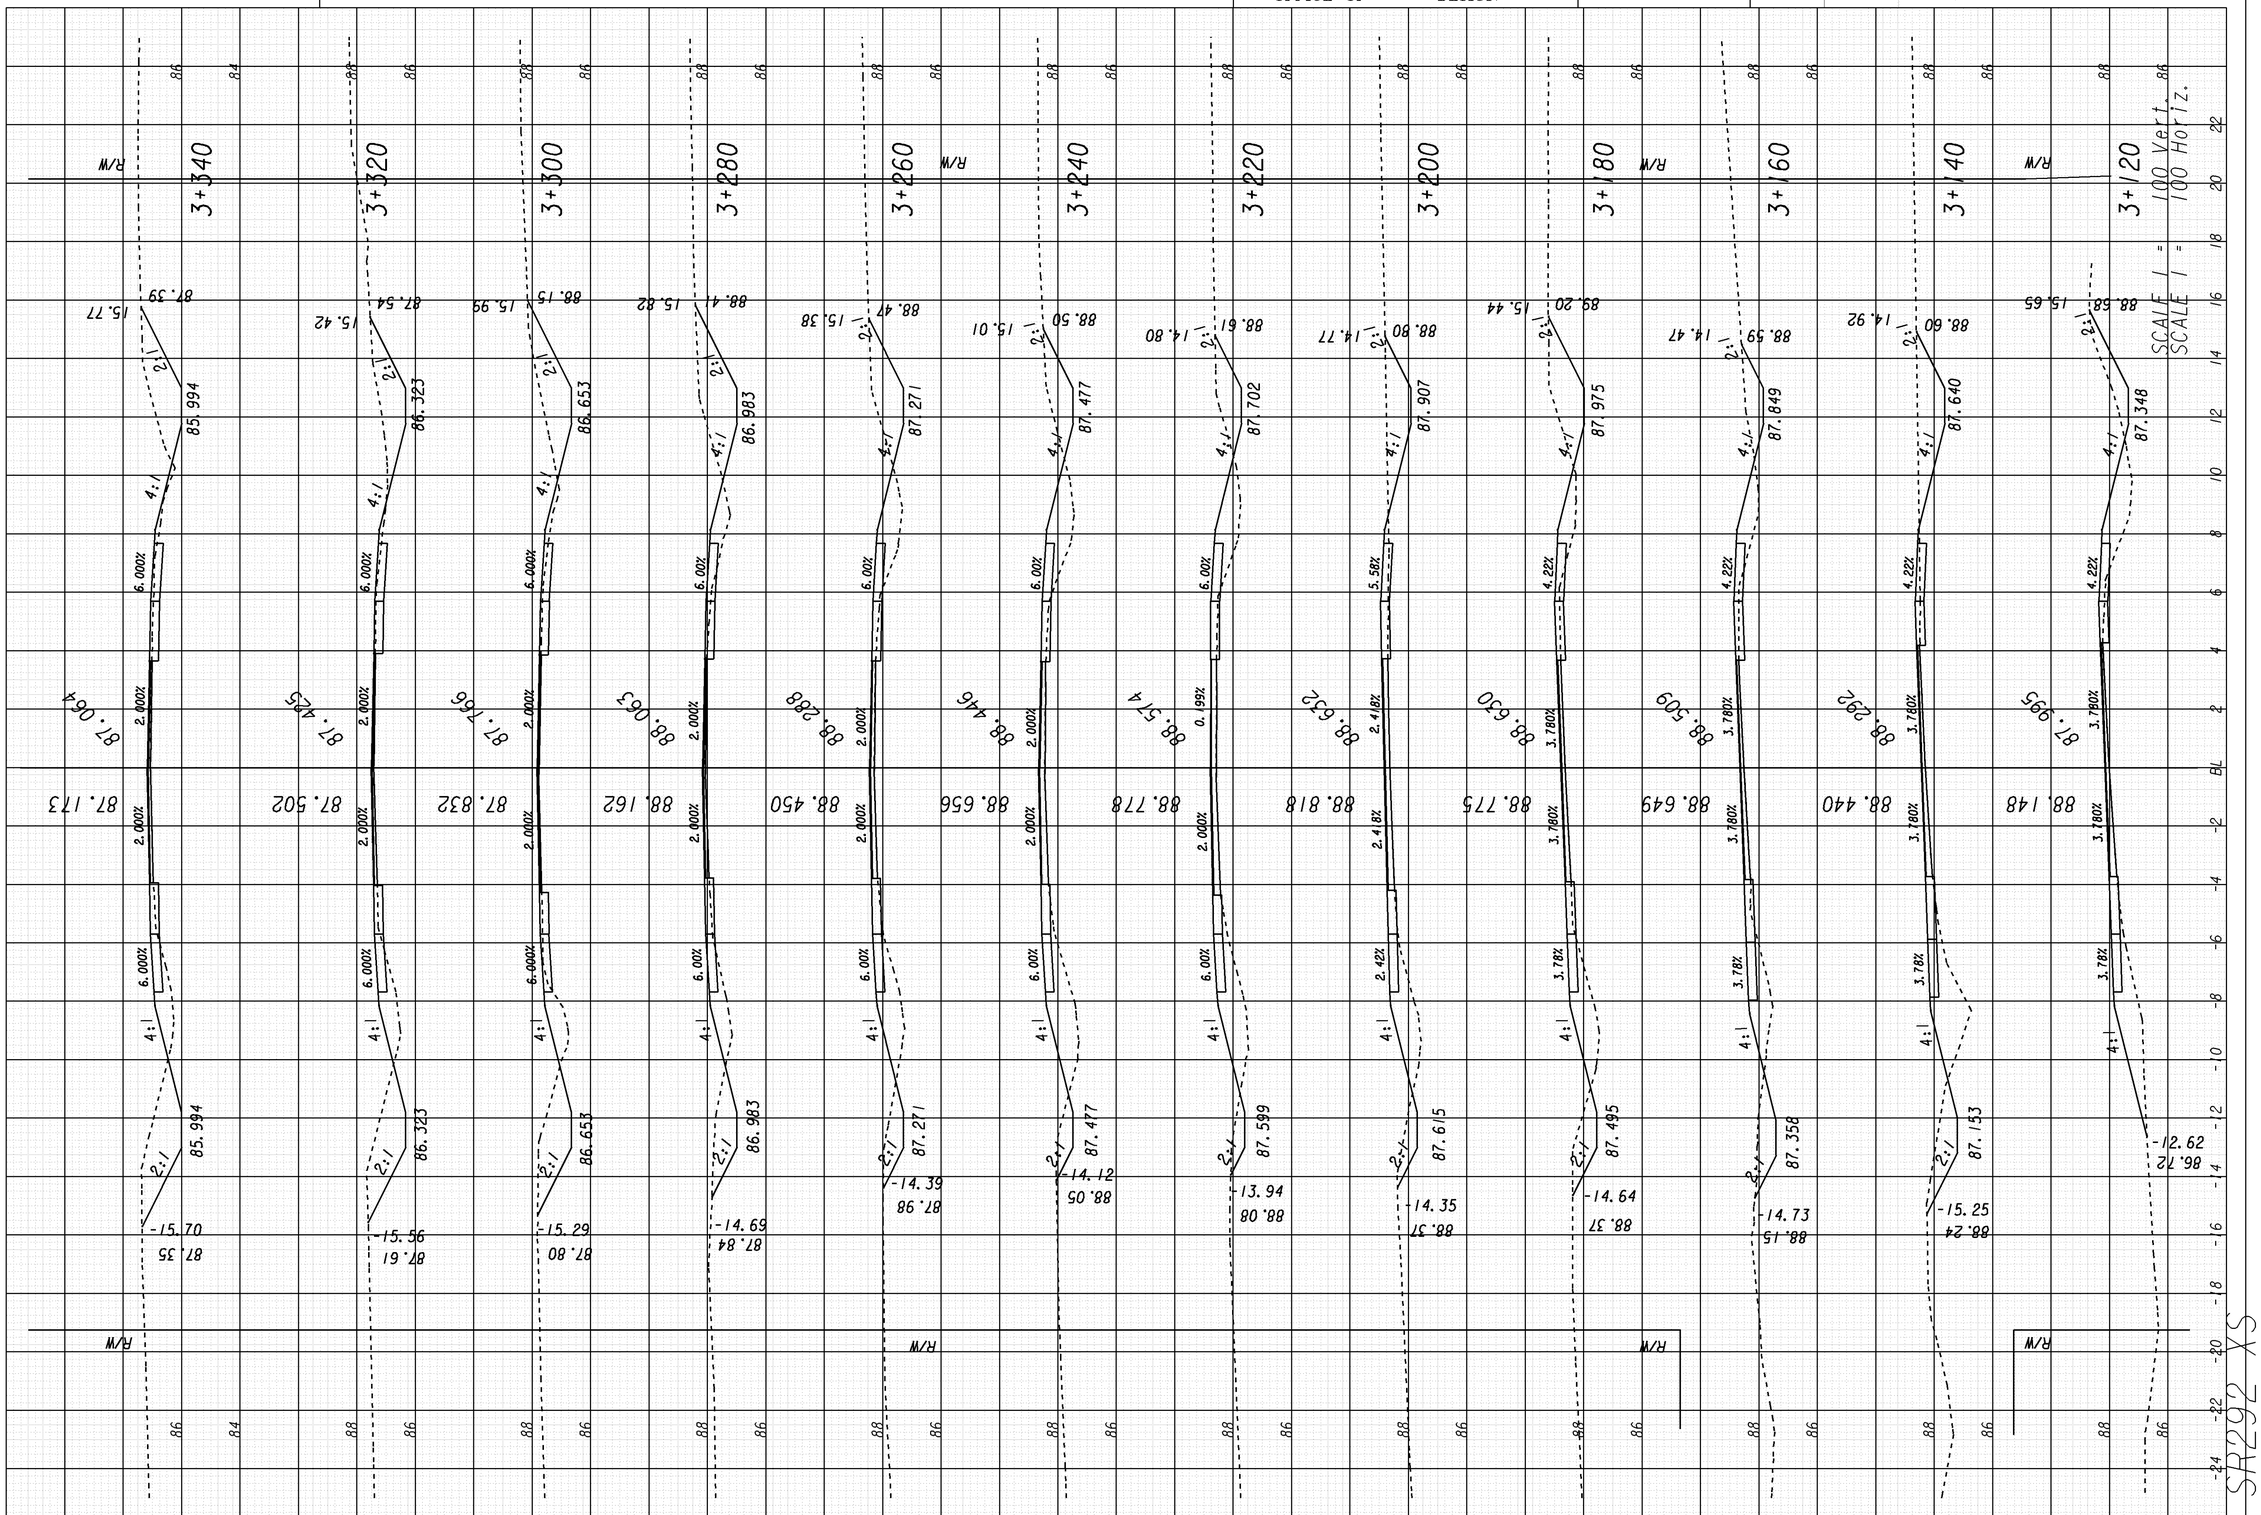

SR292 XS

DRAWING No. 23-008

5/21/2014
J:\DESIGN\Projects Let\550610\1\DGN's\NEW_SR292XSWRR.DGN

5/21/2014 10:11:18 AM \\GDOT-DSN1\GOPLOT\QCF\d5_PDF_Out_mono_200dpi.qcf kstewart J:\DESIGN\Projects Let\550610\1\DGN's\NEW_SR292XSWRR_85.prf D5-Jesup