STATE	PROJECT NUMBER	SHEET NO.	TOTAL SHEETS
GA.	STP00-5005-00(004)	113	282

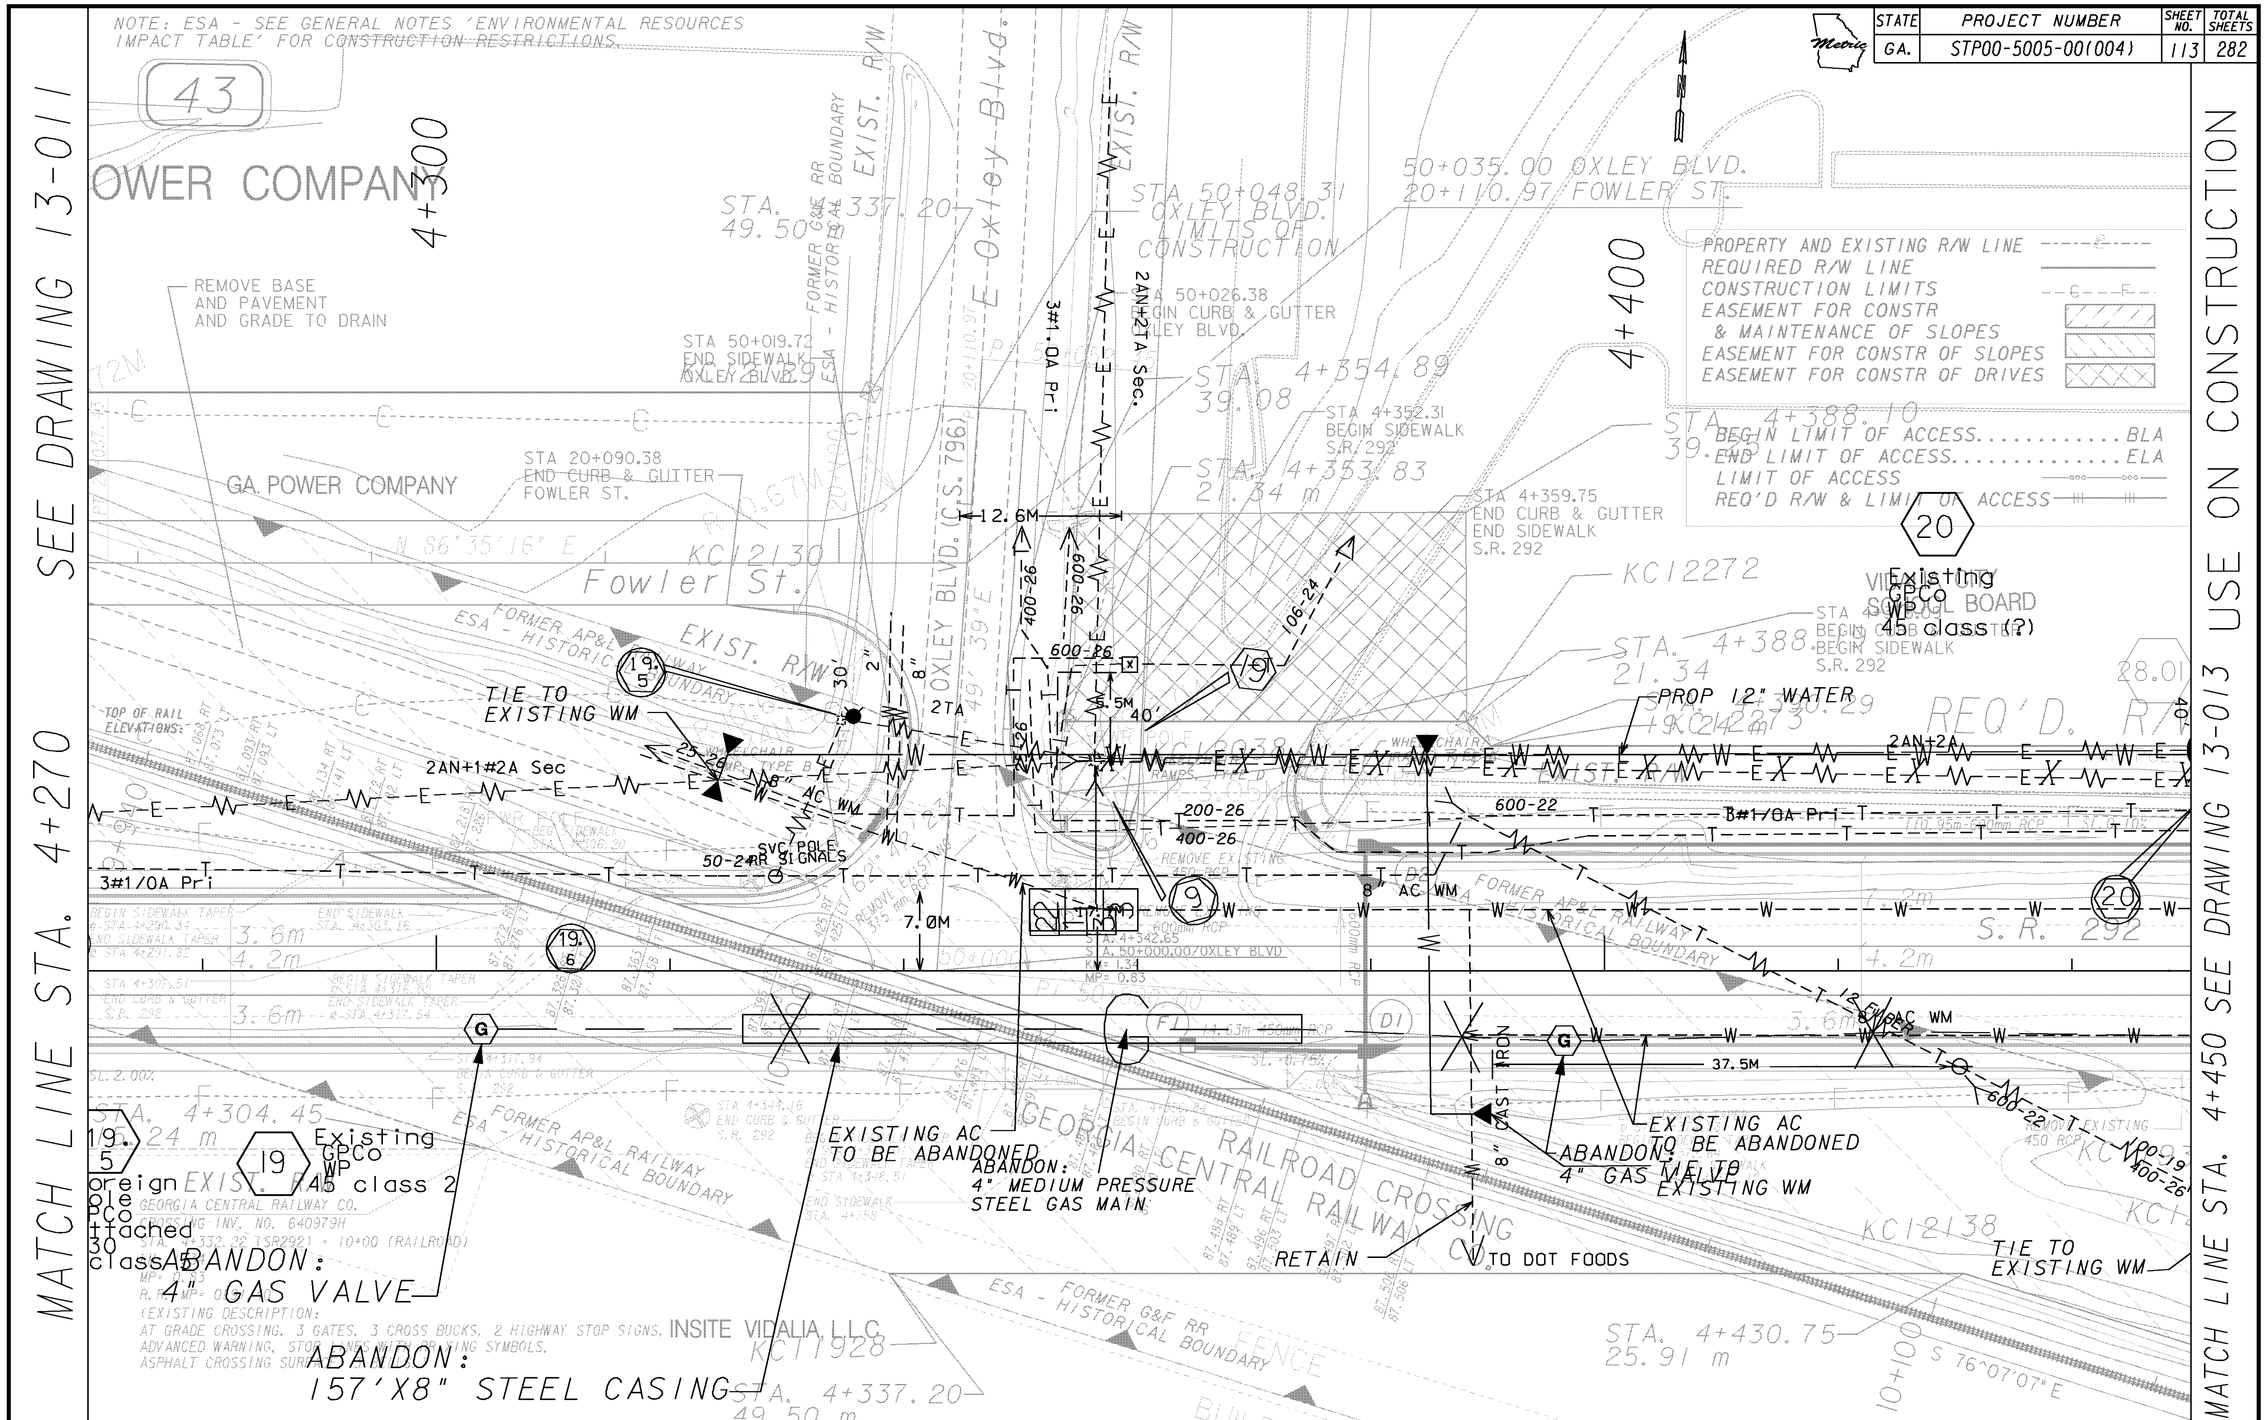

DATE	REVISIONS	DATE	REVISIONS
12-20-13	U.O.C.		

GEORGIA
DEPARTMENT OF TRANSPORTATION
INTERSECTION DETAIL
PROJECT STP00-5005-00(004)
COUNTY TOOMBS/MONTGOMERY
DATE 12-12-12
24-013

\\gdot-dsn1\gocfg\resources\Gdot-2012.tbl
Thu Dec 12 09:45:47 2013
Thu Dec 12 09:45:47 2013