5/6/2013 11:22:54 AM \\GDOT-DSN1\GOPLOT\OCF\d5_PDF_Out_mono_200dpi.gcf ewingate J:\DESIGN\550610\50610SM02.prf

STATE	PROJECT NUMBER	SHEET NO.	TOTAL SHEETS
GA.	STP00-5005-00(004)	123	282

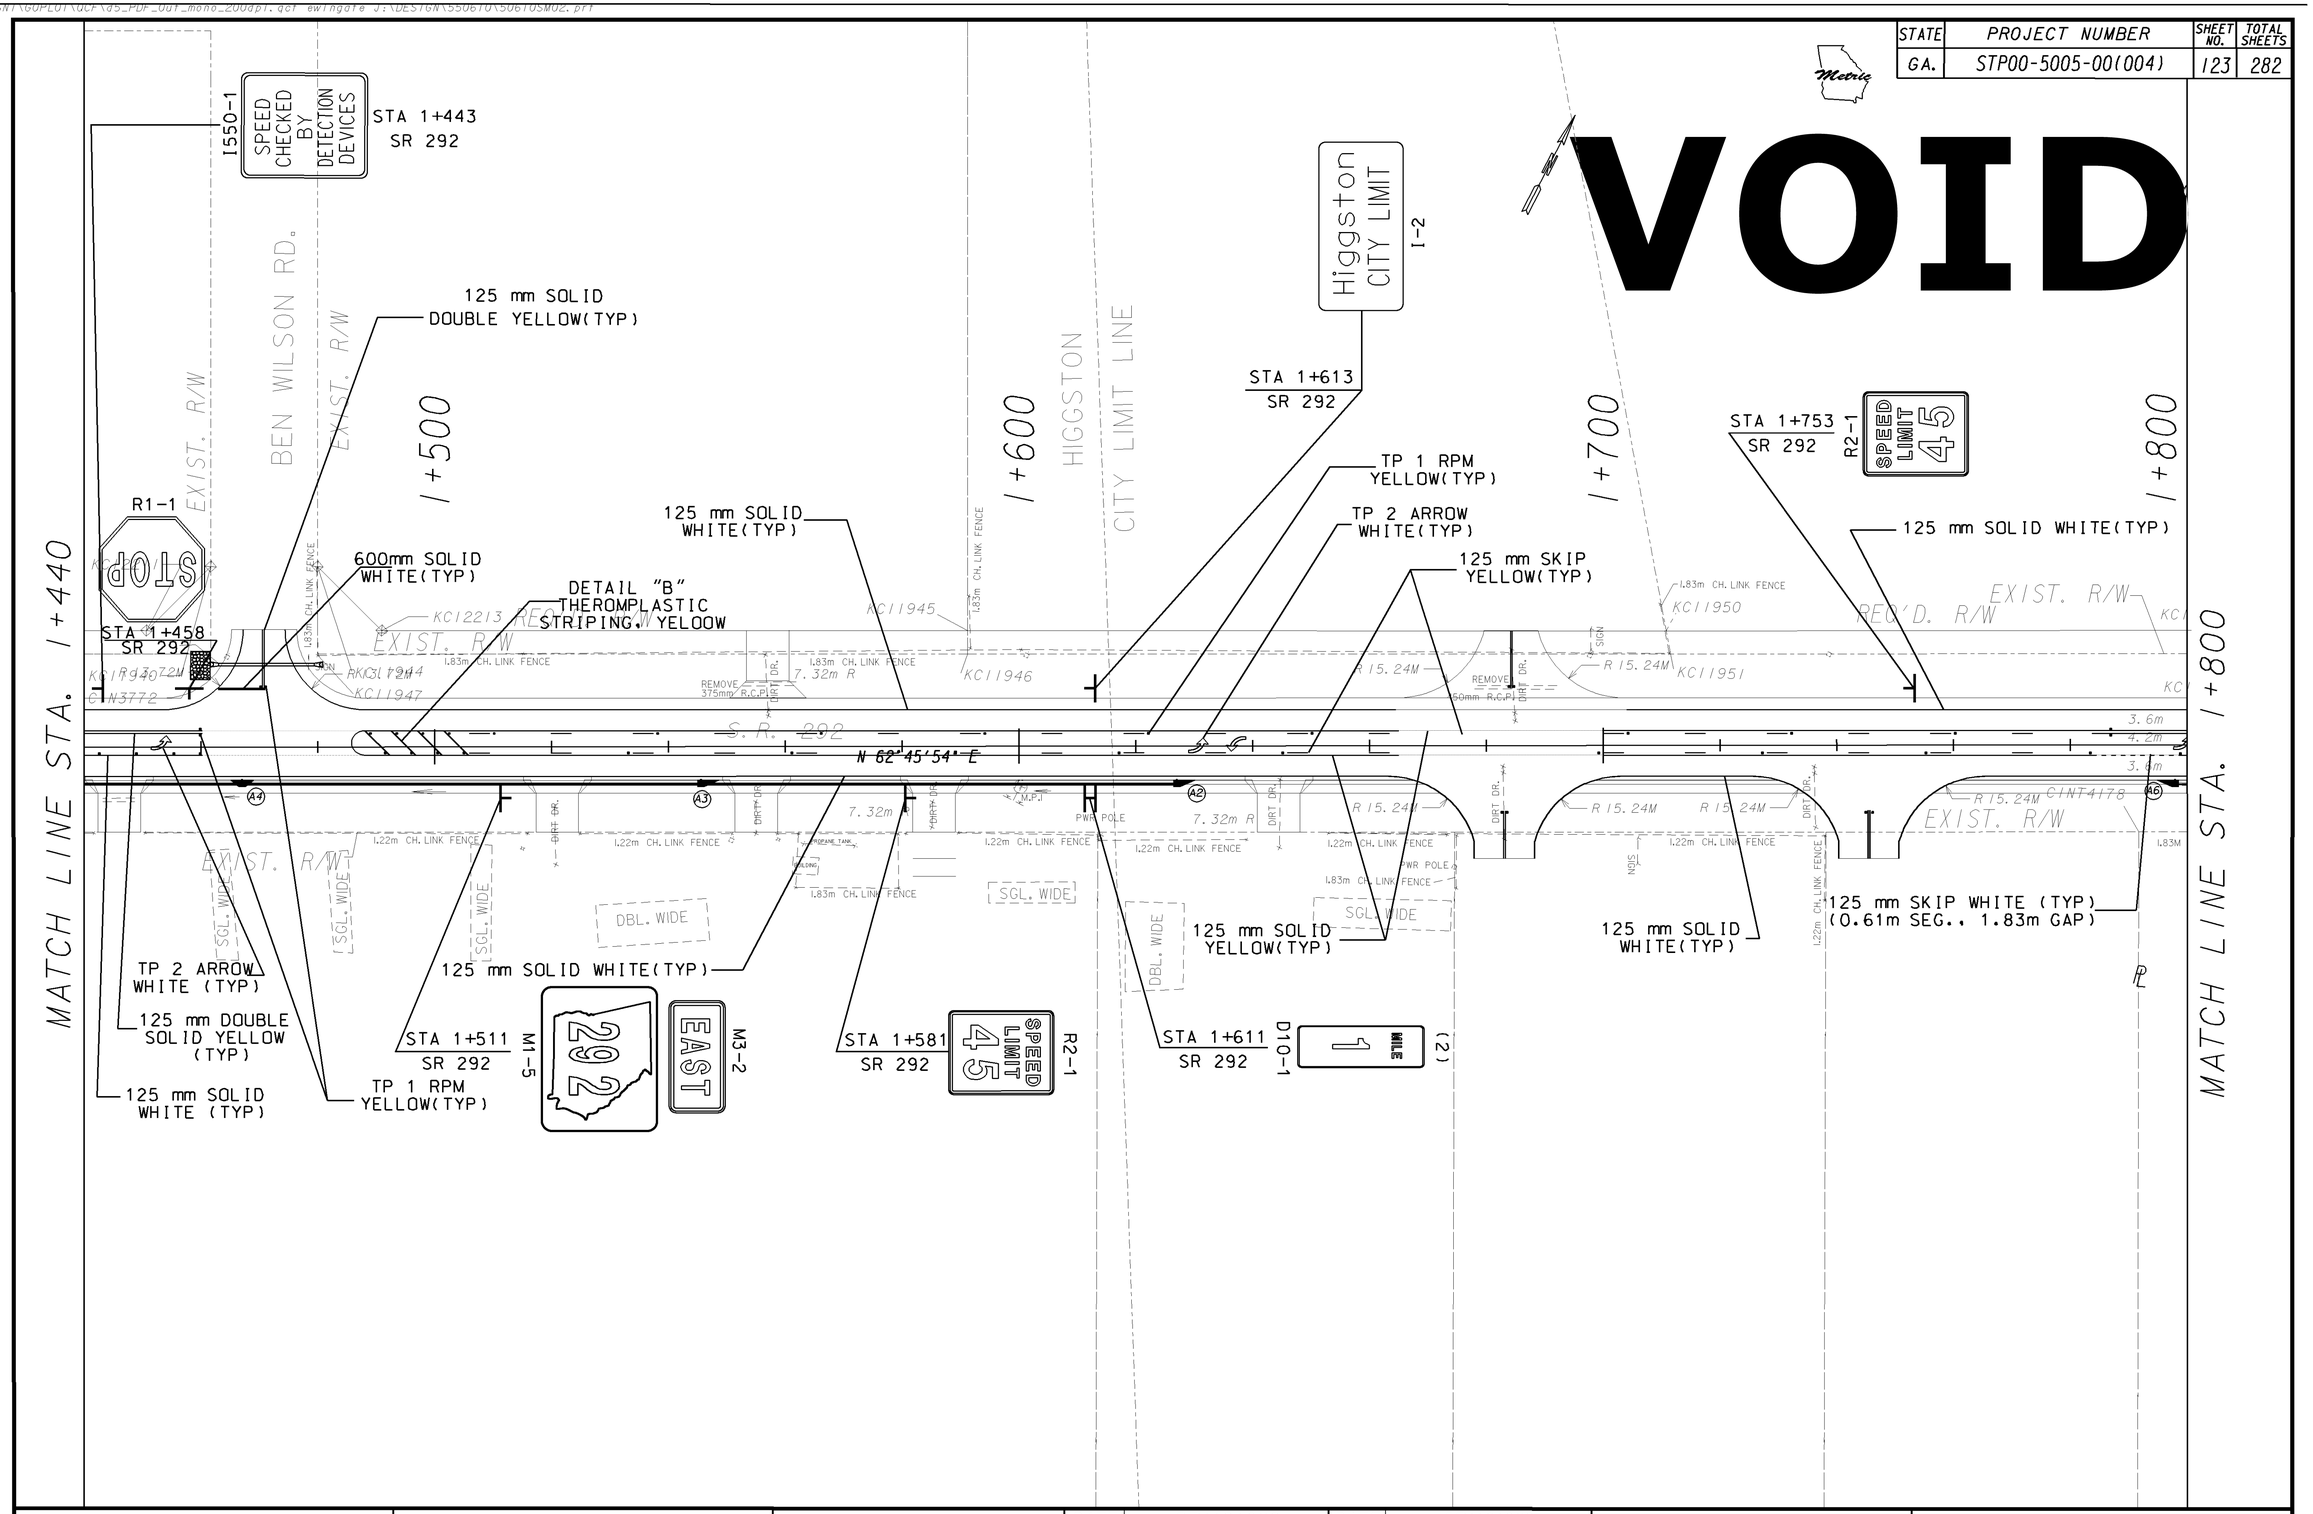

ALL PAVEMENT MARKING ARE TO BE CONSISTENT WITH PAVEMENT MARKING DETAIL SHEETS.

RATIO=1:500

0 10 20 40

SCALE IN METERS

DATE	REVISIONS	DATE	REVISIONS

LAND LOT NO.

LAND DISTRICT

GMD

\\gdot-dsn1\gocfg\resources\Cdot2007\ctb\tbl

Mon May 06 11:22:55 2013

Mon May 06 11:22:55 2013

GEORGIA
DEPARTMENT OF TRANSPORTATION
SIGNING & MARKING PLAN
PROJECT STP00-5005-00(004)
COUNTY MONTGOMERY/TOOMBS
DATE 12-12-12

26-002