STATE	PROJECT NUMBER	SHEET NO.	TOTAL SHEETS
GA.	STP00-5005-00(004)	124	282

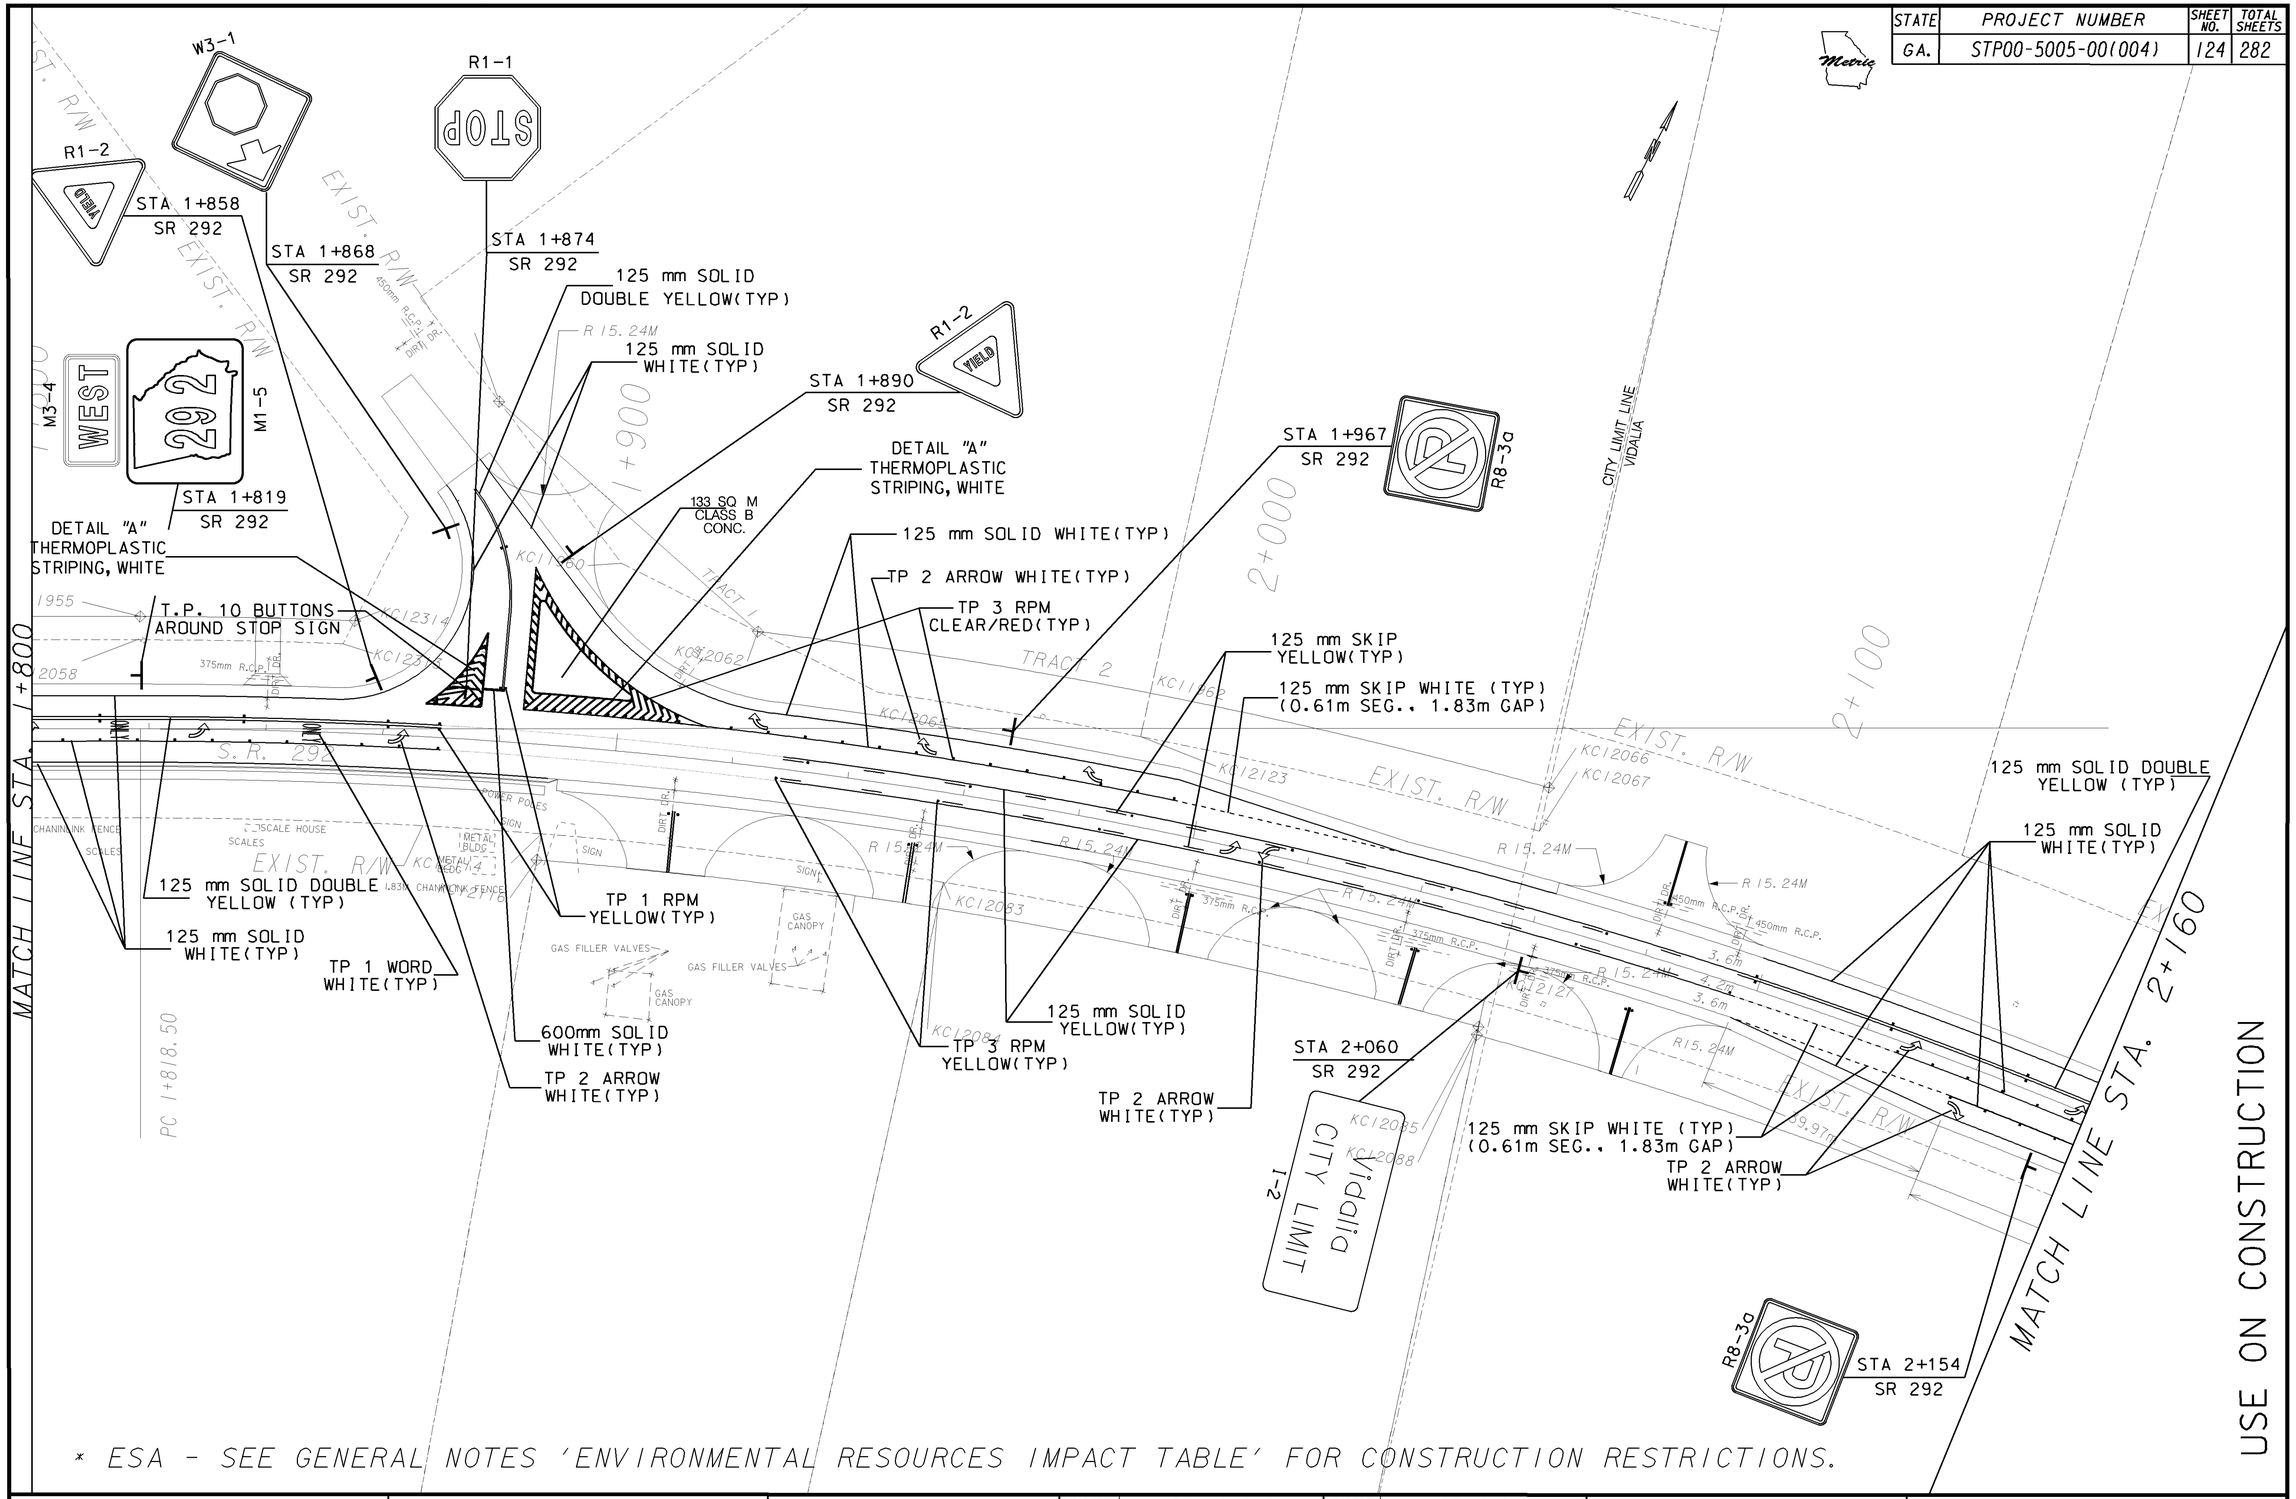

* ESA - SEE GENERAL NOTES 'ENVIRONMENTAL RESOURCES IMPACT TABLE' FOR CONSTRUCTION RESTRICTIONS.

ALL PAVEMENT MARKING ARE TO BE CONSISTENT WITH PAVEMENT MARKING DETAIL SHEETS.

RATIO=1:500

0 10 20 40

SCALE IN METERS

DATE	REVISIONS	DATE	REVISIONS
12-20-13	U.O.C.		

LAND LOT NO.

LAND DISTRICT

GMD

\\gdot-dsn1\gocfg\resources\odot_county

Thu Dec 12 11:07:52 2013

Thu Dec 12 11:07:52 2013

GEORGIA
DEPARTMENT OF TRANSPORTATION
SIGNING & MARKING PLAN
PROJECT STP00-5005-00(004)
COUNTY MONTGOMERY/TOOMBS
DATE 12-12-12

26-003