STATE	PROJECT NUMBER	SHEET NO.	TOTAL SHEETS
GA.	STP00-5005-00(004)	264	282

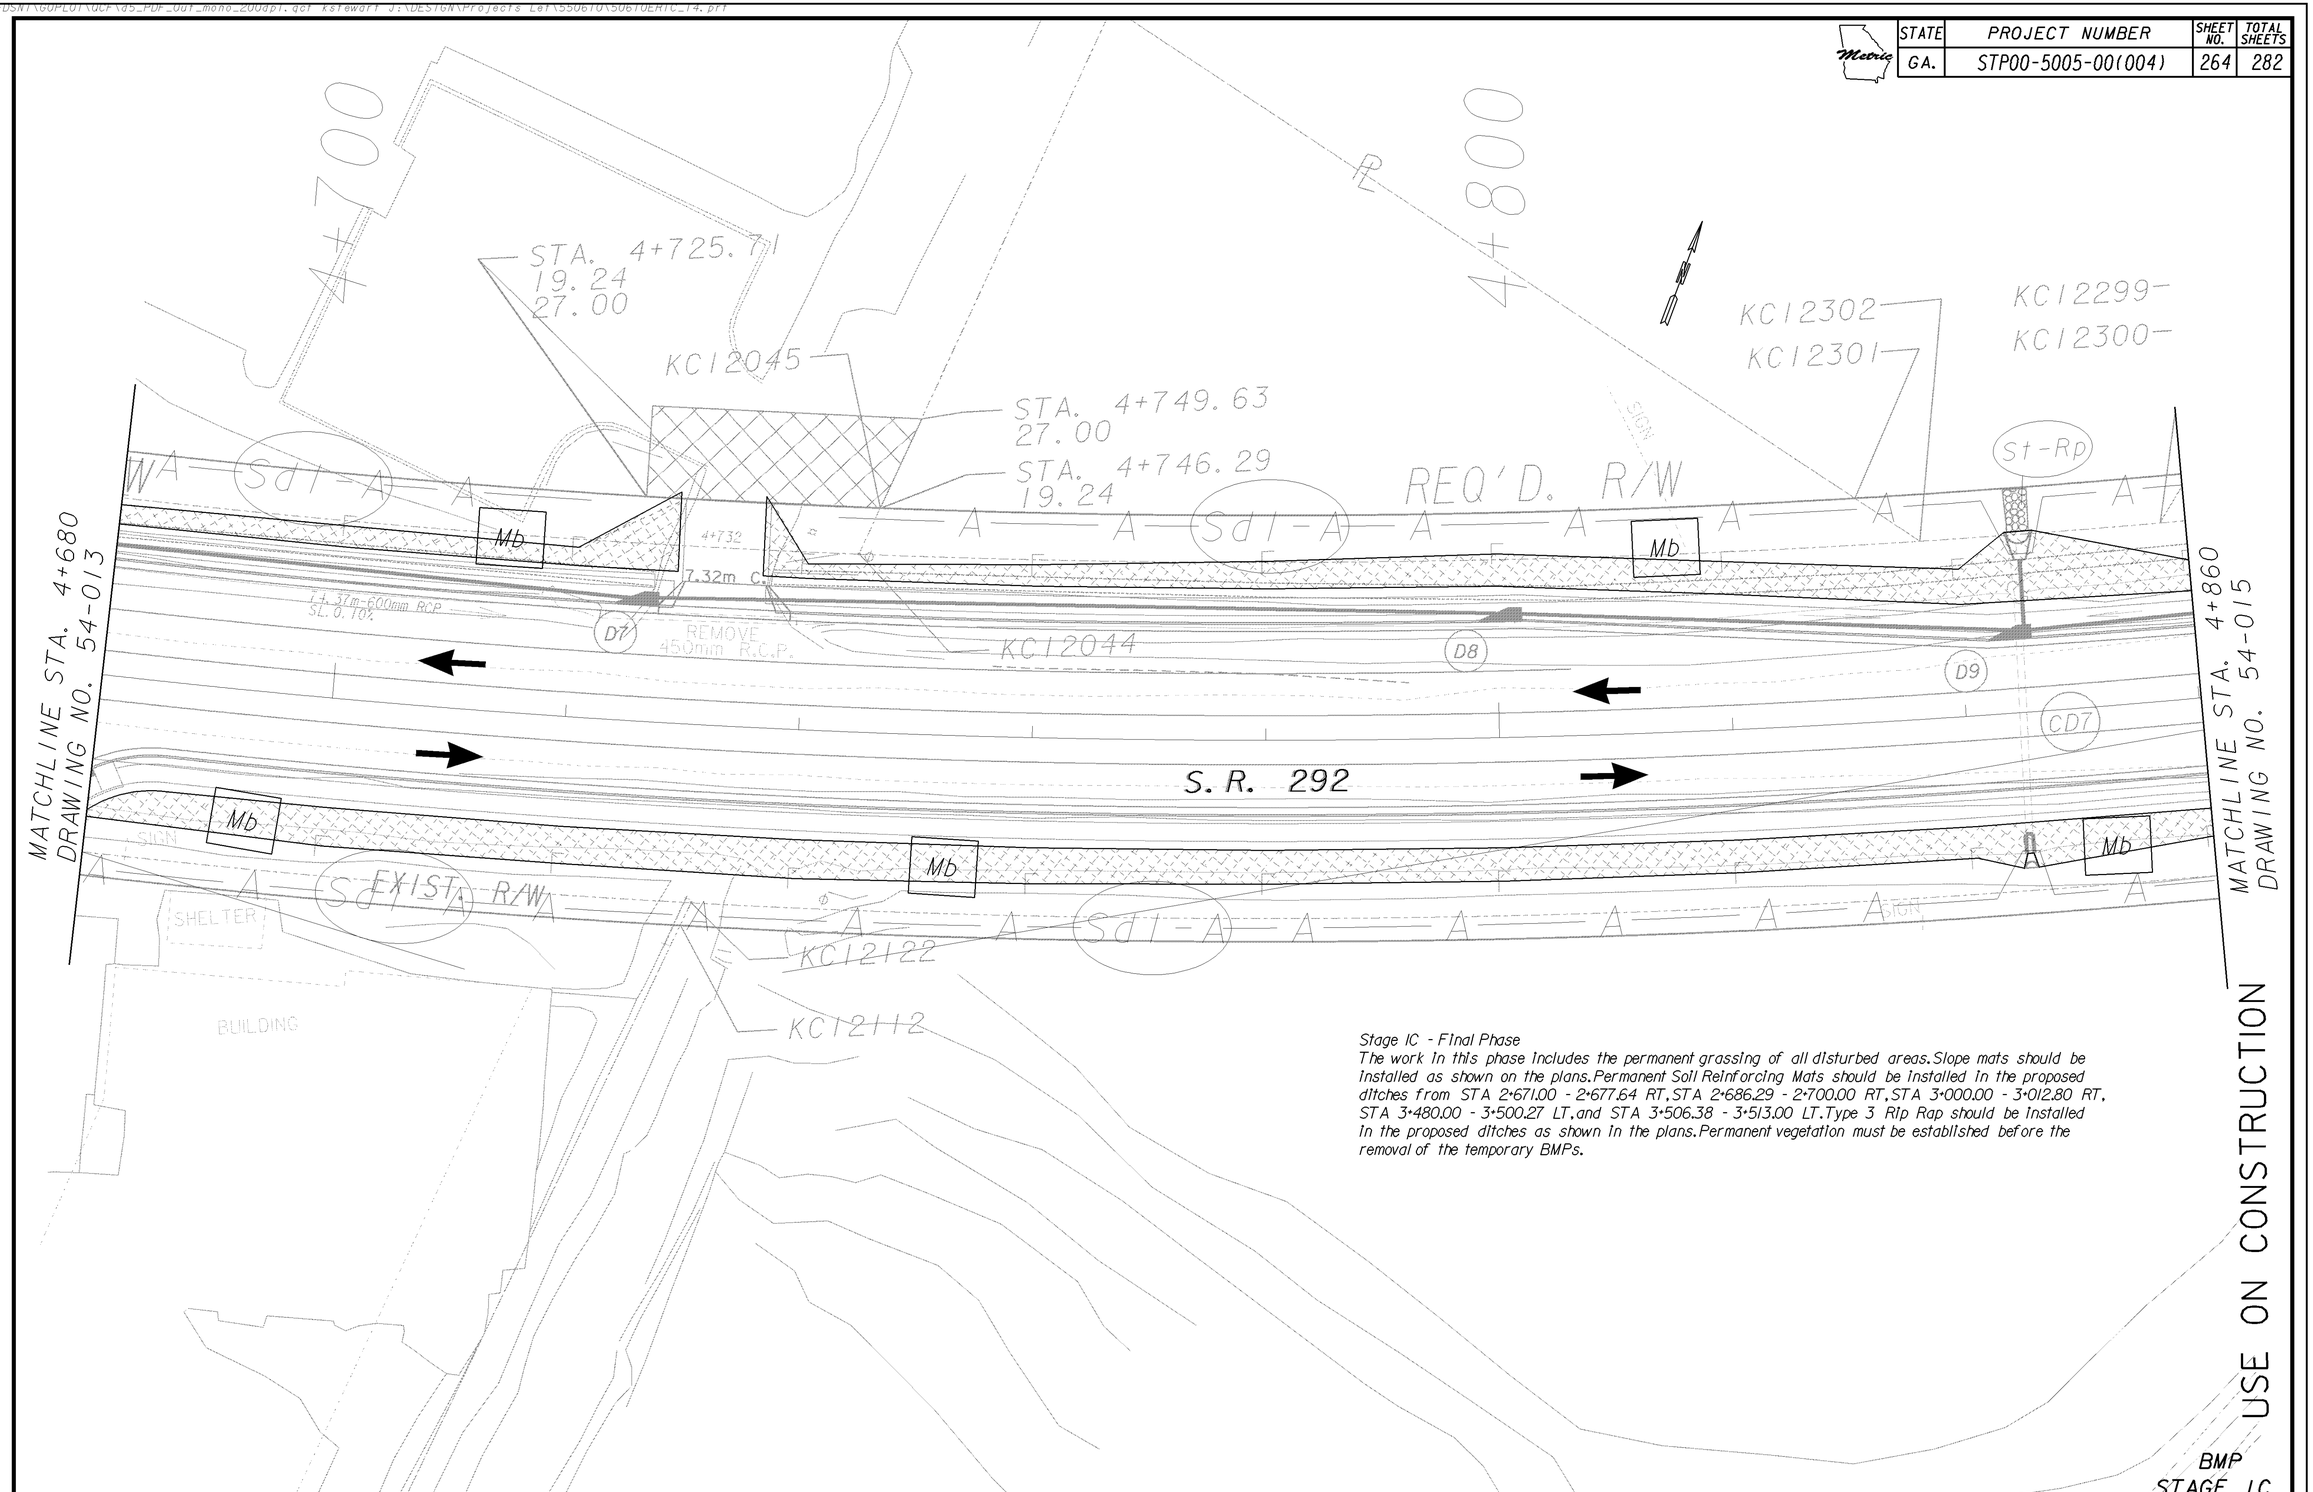

Stage IC - Final Phase
The work in this phase includes the permanent grassing of all disturbed areas. Slope mats should be installed as shown on the plans. Permanent Soil Reinforcing Mats should be installed in the proposed ditches from STA 2+671.00 - 2+677.64 RT, STA 2+686.29 - 2+700.00 RT, STA 3+000.00 - 3+012.80 RT, STA 3+480.00 - 3+500.27 LT, and STA 3+506.38 - 3+513.00 LT. Type 3 Rip Rap should be installed in the proposed ditches as shown in the plans. Permanent vegetation must be established before the removal of the temporary BMPs.

USE ON CONSTRUCTION

BMP
STAGE IC

PROPERTY AND EXISTING R/W LINE	
REQUIRED R/W LINE	
CONSTRUCTION LIMITS	
EASEMENT FOR CONSTR & MAINTENANCE OF SLOPES	
EASEMENT FOR CONSTR OF SLOPES	
EASEMENT FOR CONSTR OF DRIVES	

LEGEND

OPEN LANES OF TRAFFIC

RATIO = 1:250

0 5 10 20

SCALE IN METERS

DATE	REVISIONS	DATE	REVISIONS
7-15-13			
12-20-13			

LAND LOT NO.

LAND DISTRICT

GMD 51

GEORGIA
DEPARTMENT OF TRANSPORTATION
BMP LOCATION DETAILS
PROJECT: STP00-5005-00(004)
COUNTY: MONTGOMERY/TOOMBS

54-052