STATE	PROJECT NUMBER	SHEET NO.	TOTAL SHEETS
GA.	PLH 149-1(34)	15	227

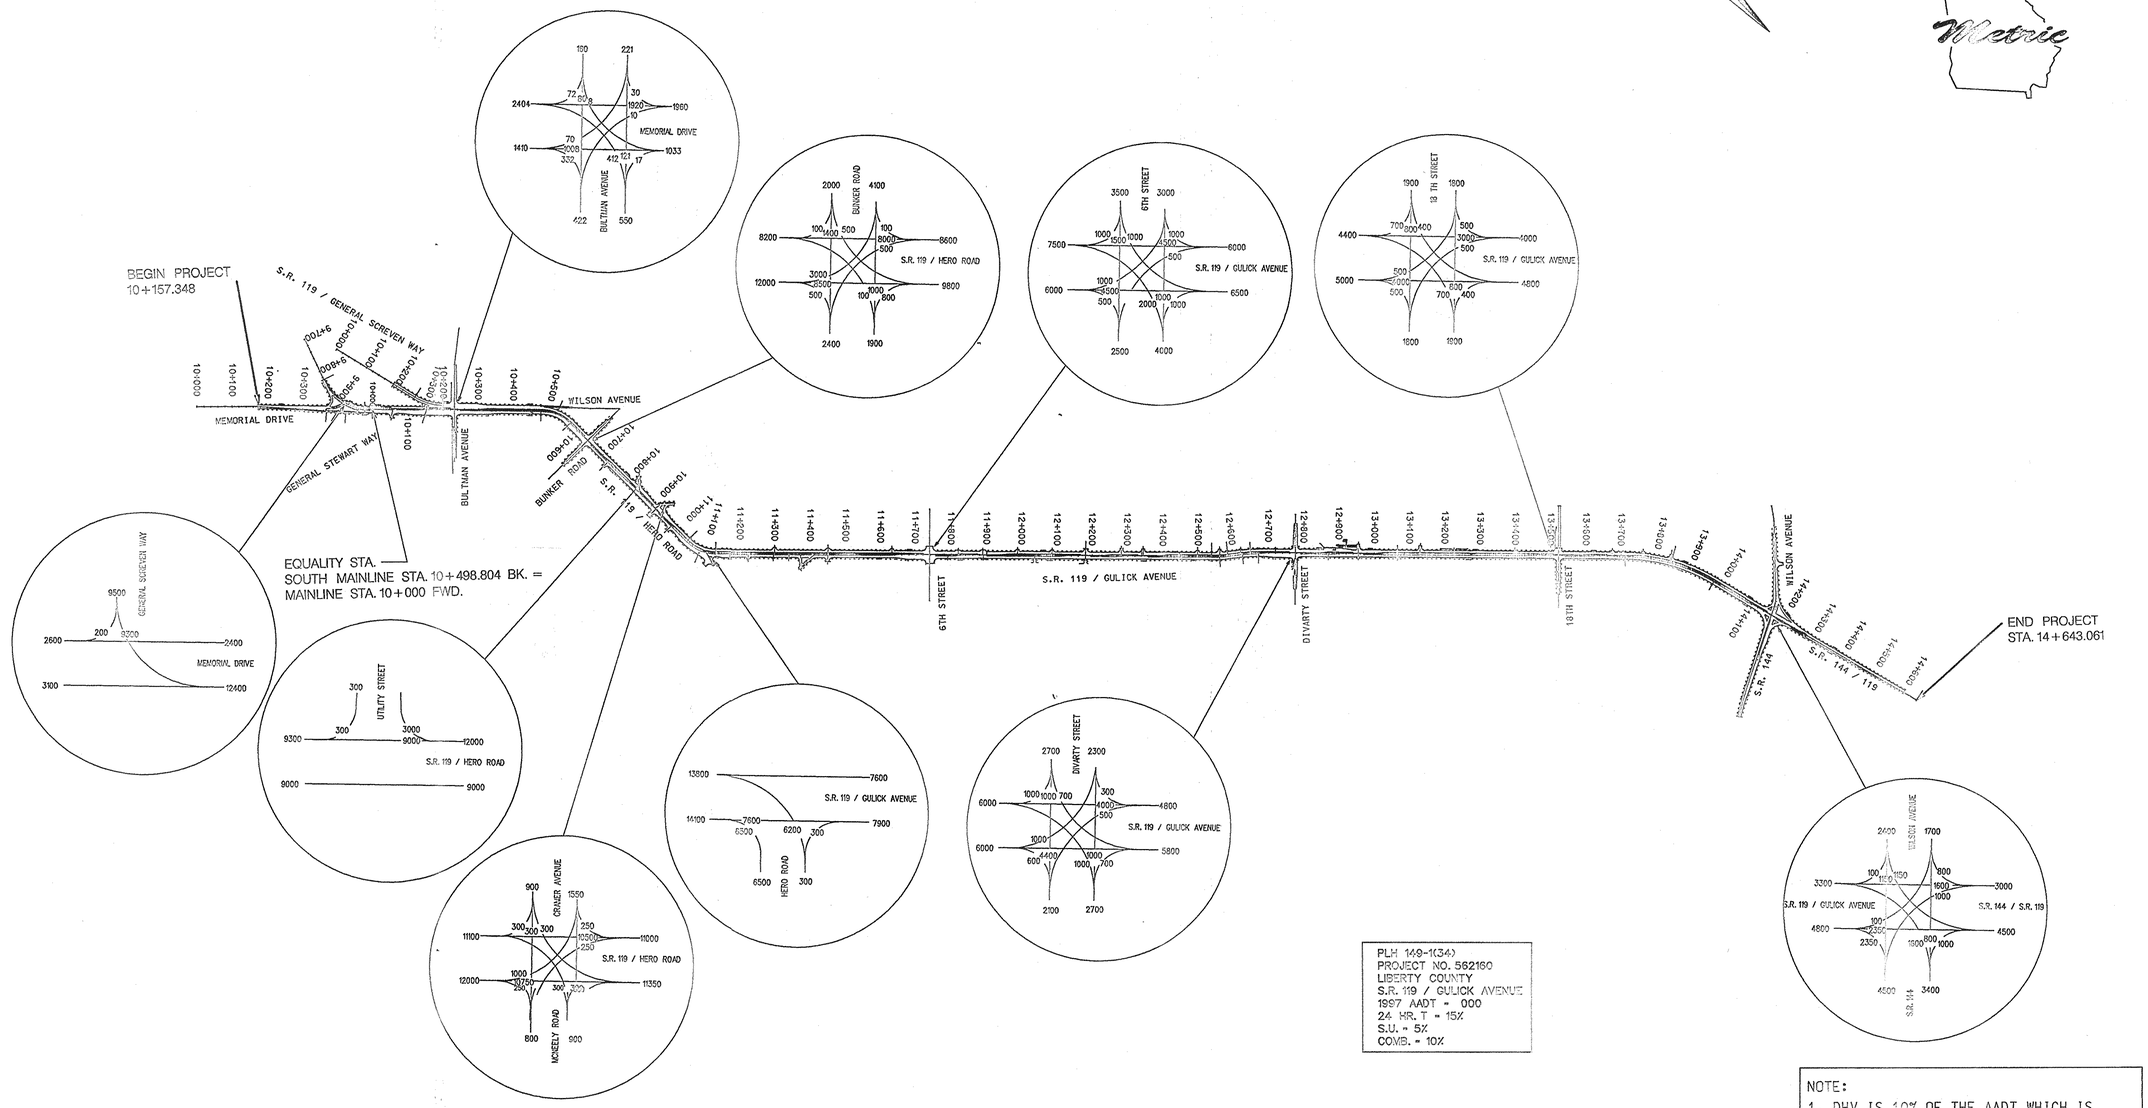

PLH 149-1(34)
PROJECT NO. 562160
LIBERTY COUNTY
S.R. 119 / GULICK AVENUE
1997 AADT = 000
24 HR. T = 15%
S.U. = 5%
COMB. = 10%

NOTE:
1. DHV IS 10% OF THE AADT WHICH IS SHOWN ON THIS SHEET.
2. NO PROJECTIONS WERE MADE FOR ANY FUTURE INCREASE OR DECREASE IN TRAFFIC.

DATE	REVISIONS	DATE	REVISIONS

GEORGIA
DEPARTMENT OF TRANSPORTATION
TRAFFIC FLOW DIAGRAM
PROJECT PLH 149-1(34)
COUNTY – LIBERTY
DATE: JANUARY, 1999

PLNCON *PRF* $$PENTABLE$$

9/5/2008 9:10:39 AM \\GDOT-DSN1\GOPLOT\QCF\Road_Design_Tiff-18x12_to_Tiff-36x24.qcf asanford Y:\562160-\Construction\562160_0015.tif GO-RD14