STATE	PROJECT NUMBER	SHEET NO.	TOTAL SHEETS
GA.	PLH 149-1 (34)	67	227

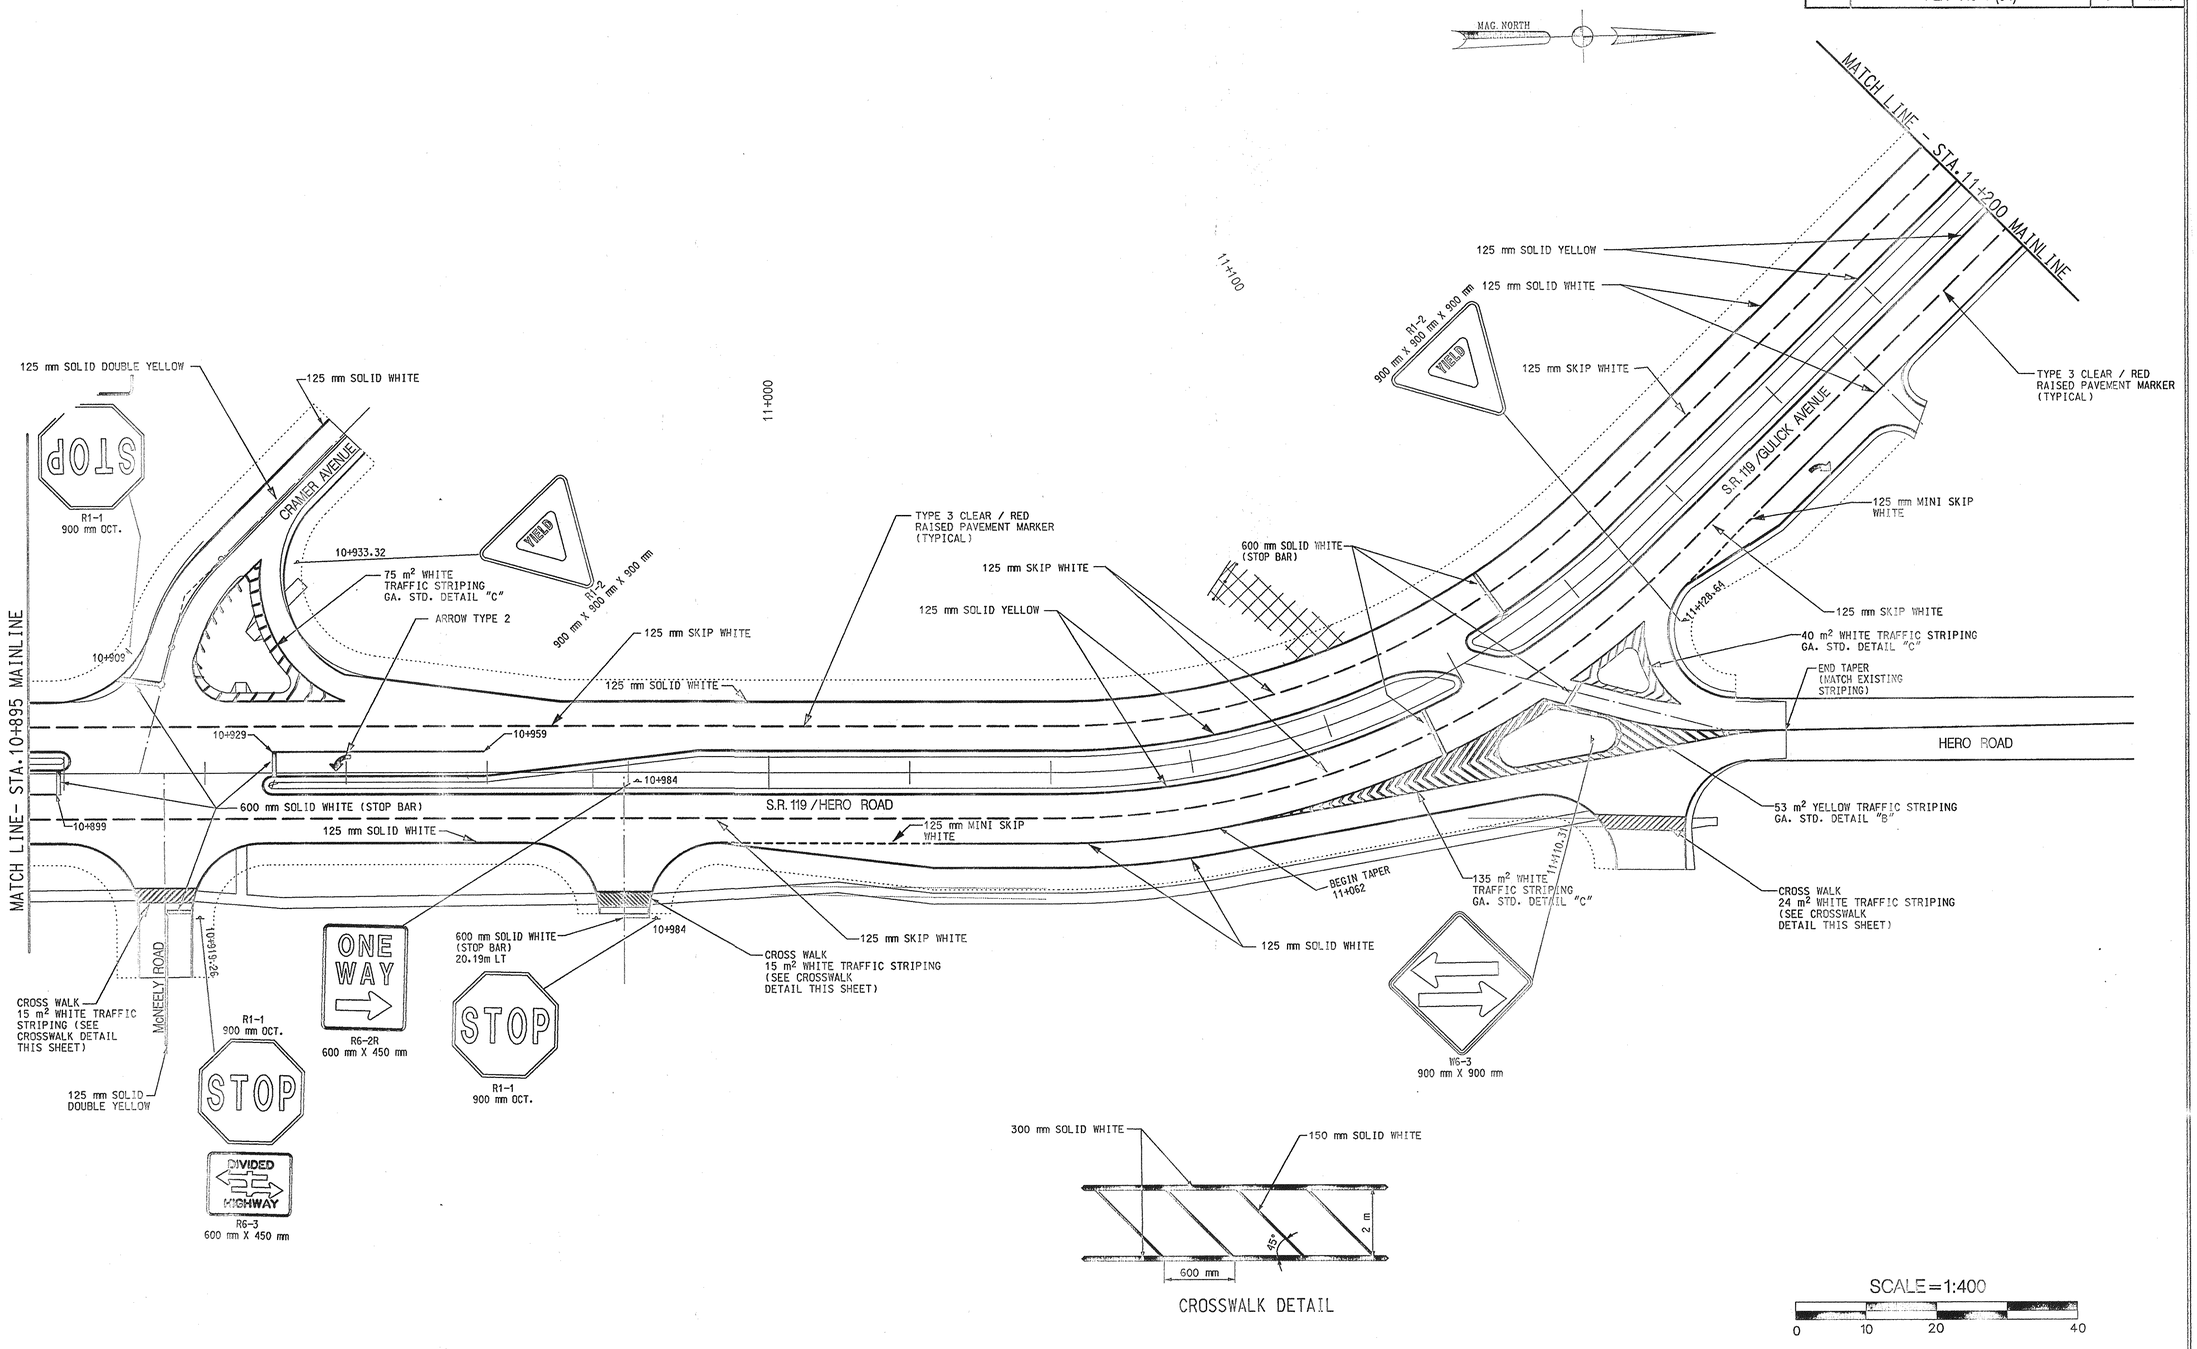

DATE	REVISIONS	DATE	REVISIONS

GEORGIA
DEPARTMENT OF TRANSPORTATION
SIGNING AND MARKING PLAN
PROJECT PLH 149-1 (34)
COUNTY OF LIBERTY
DATE: JANUARY, 1999

PLNCON

PRF $SPENTABLES$

9/5/2008 9:08:18 AM .\\GDOT-DSN1\GOPLOT\QCF\Road_Design_Tiff-18x12_to_Tiff-36x24.qcf asanford Y:\562160-\Construction\562160_0066.tif GO-RD14