STATE	PROJECT NUMBER	SHEET NO.	TOTAL SHEETS
GA.	PLH 149-1(34)	96	227

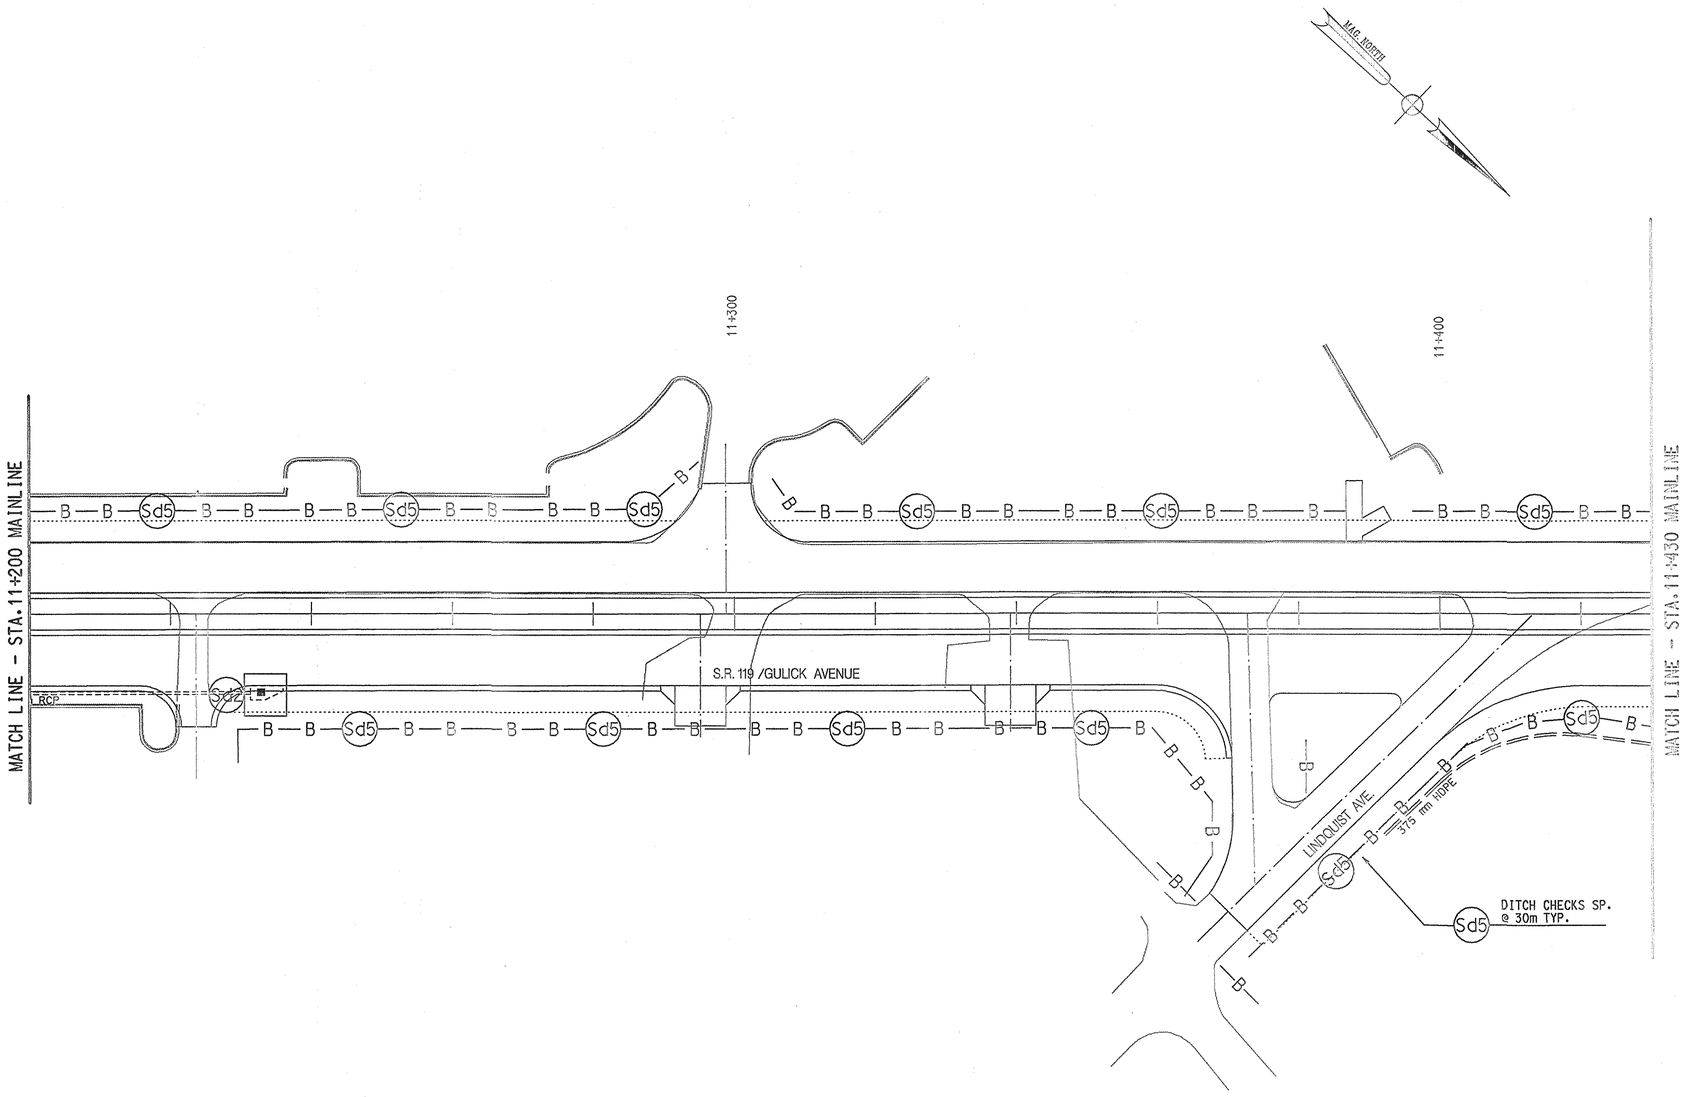

SCALE = 1:400

0 10 20 40

DATE	REVISIONS	DATE	REVISIONS

GEORGIA
DEPARTMENT OF TRANSPORTATION
EROSION AND SEDIMENT CONTROL PLAN
PROJECT PLH 149-1(34)
COUNTY LIBERTY
DATE: JANUARY, 1999

PLNCON

SSPENTABLESS

9/5/2008 9:07:02 AM \\GDOT-DSN1\GOPLOT\QCF\Road_Design_Tiff-18x12_to_Tiff-36x24.qcf asanford Y:\562160-\Construction\562160_0095.tif 00-RD14