| STATE | PROJECT NUMBER |
|---|---|
| GA. | ACI-4-75-3(81)292 |

# DEPARTMENT OF TRANSPORTATION
# STATE OF GEORGIA

NOTE:
ALL REFERENCES IN THIS DOCUMENT, WHICH INCLUDES ALL PAPERS, WRITINGS, DOCUMENTS, DRAWINGS, OR PHOTOGRAPHS USED, OR TO BE USED IN CONNECTION WITH THIS DOCUMENT, "STATE HIGHWAY DEPARTMENT OF GEORGIA", "STATE HIGHWAY DEPARTMENT", "GEORGIA HIGHWAY DEPARTMENT", "HIGHWAY DEPARTMENT", OR "DEPARTMENT" WHEN THE CONTEXT THEREOF MEANS THE STATE HIGHWAY DEPARTMENT OF GEORGIA MEAN, AND SHALL BE DEEMED TO MEAN THE DEPARTMENT OF TRANSPORTATION.

## PLAN AND PROFILE OF PROPOSED
## ATLANTA-CHATTANOOGA, TENN. INTERSTATE ROAD
## LIMITED ACCESS PROJECT
## CHEROKEE-COBB-BARTOW COUNTIES

**FEDERAL AID PROJECT**

## ACI-4-75-3(81)292

P.E. I-75-3(2)
P.I. 610012

INTERSTATE ROUTE NO. 75
FEDERAL ROUTE NO. NONE
STATE ROUTE NO. 401

PREPARED BY: Charles H. Nichols
H. D. T.

12-31-76
ENGINEER
WILLIAM BRIZENDINE

RECOMMENDED FOR SUBMISSION BY: William M. Brizendine
C. E. IV

12/31/76

SUBMITTED BY: Wyndall L. Evans Jr.
STATE ROAD & AIRPORT DESIGN ENG.

Do Not Remove from FILE ROOM or DISTRICT OFFICE

### INDEX

| SHEET NO. | DESCRIPTION |
|---|---|
| 1 | COVER SHEET |
| 2 | REVISION SUMMARY SHEET |
| 3-10 | TYPICAL SECTIONS (OMIT SHEET G#9) |
| 11,12 | SUMMARY OF QUANTITIES |
| 13 | DETAILED ESTIMATE |
| 14-29 | MAINLINE PLAN AND PROFILE SHEETS |
| 30-34 | RAMPS 'A', 'B', 'C', 'D' PLAN AND PROFILE SHEETS |
| 35-40 | RAMPS 'E', 'F', 'G', 'H' PLAN AND PROFILE SHEETS |
| 41-44 | RAMPS 'J', 'M' PLAN AND PROFILE SHEETS |
| 45 | TRAFFIC ASSIGNMENT DIAGRAM |
| 46-54 | CONSTRUCTION DETAILS |
| 55 | GA. STD. 3053 END POST GUARDRAIL ATTACHMENT (2-1-75) |
| 56 | GA. STD. 3901 BAR BENDING DETAILS (8-69) |
| 57 | GA. STD. 4010 BEAM TYPE GUARDRAIL (5-10-74) |
| 58 | GA. STD. 4011 GUARDRAIL POST (11-5-74) |
| 59 | GA. STD. 4012B GUARDRAIL ANCHORAGE (5-76) |
| 60 | GA. STD. 4022A LOCATION OF GUARDRAIL (7-26-76) |
| 61 | GA. STD. 4050 GUARDRAIL ANCHORAGE TYPE 9 (8-18-76) |
| 62 | GA. STD. 4051 GUARDRAIL LOCATION (8-30-76) |
| 63 | GA. STD. 9017H REINFORCED CONCRETE APPROACH SLAB (5-12-76) |
| 64 | GA. STD. 9017J CONCRETE SPILLWAY (8-11-76) |
| 65 | GA. STD. 9028B SUPERELEVATION FOR CIRCULAR CURVES (10-28-57) |
| 66 | GA. STD. 9029B PERFORATED UNDERDRAIN (8-2-76) |
| 67 | GA. STD. 9031T FLARE DETAILS AT BRIDGE ENDS (10-7-68) |
| 68 | GA. STD. 9032A CONCRETE CURB AND GUTTER (10-8-70) |
| 54-A | CONSTRUCTION DETAIL (ADDED TO PLANS) |
| 3A | "USE ON CONSTRUCTION" OF SHOULDER DETAIL (ADDED TO PLANS) |
| 68 | TOTAL SHEETS |

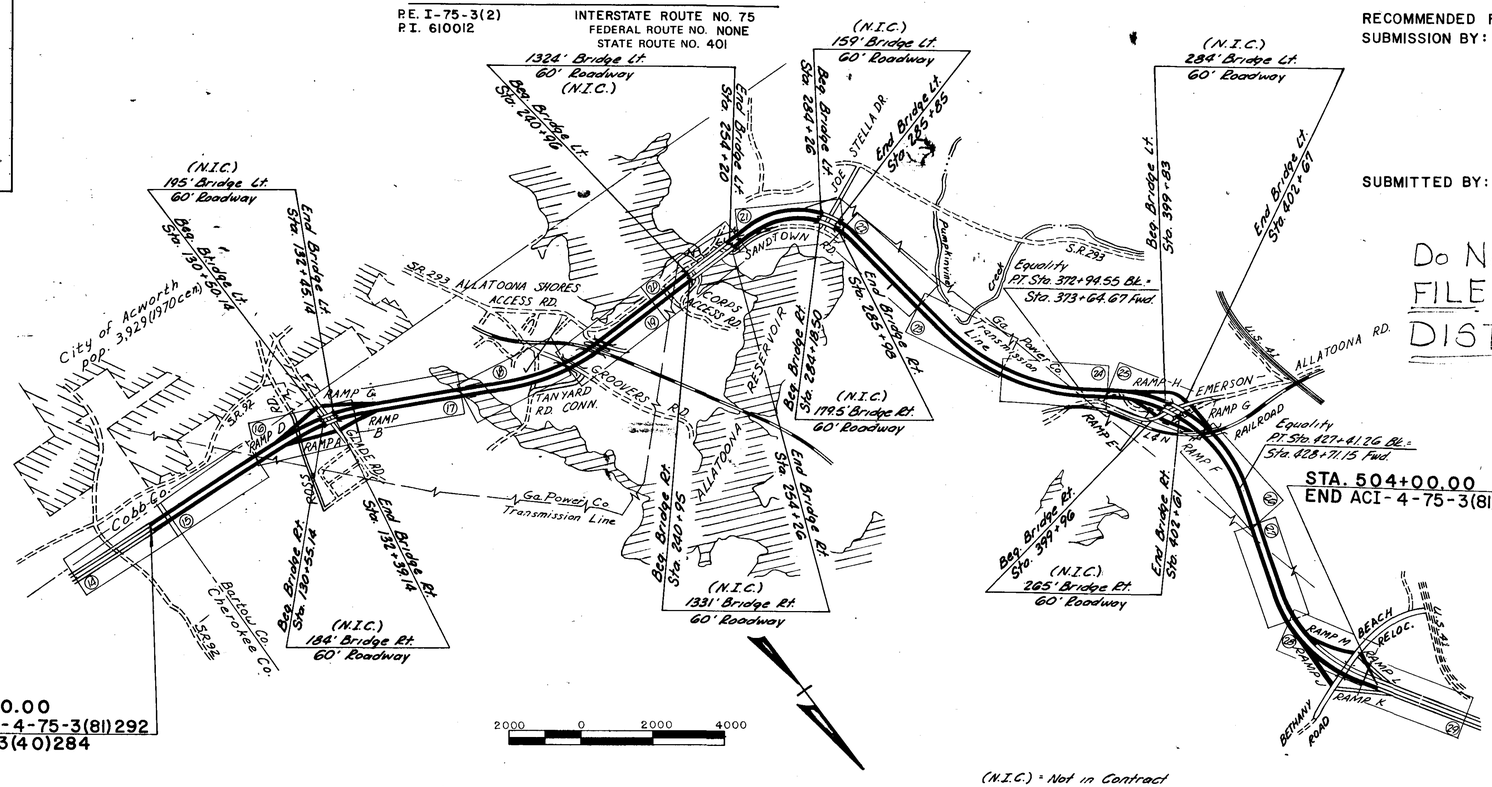


LOCATION SKETCH

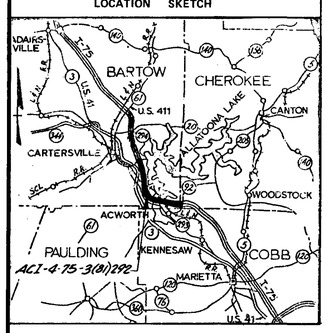


**DESIGN DATA:**
**TRAFFIC A.D.T.: (1975) = 40362**
**TRAFFIC A.D.T. (1995) = 75372**
**TRAFFIC D.H.V. = 8900**
**DIRECTIONAL DIST. = 60**
**%TRUCKS (24 HR.) = 18.5**
**SPEED DESIGN = 70**

**STA. 75+50.00**
**BEGIN ACI-4-75-3(81)292**
**END I-75-3(40)284**

(N.I.C.) = Not in Contract
This is a paving contract

NOTE: ALL WORK TO BE DONE IN ACCORDANCE WITH THE STANDARD SPECIFICATIONS OF THE DEPARTMENT OF TRANSPORTATION OF GEORGIA, DATED APRIL 20, 1972.

APPROVED BY FEDERAL HIGHWAY ADMINISTRATION SEPT. 22, 1972 AND REVISIONS SUBMITTED FOR PROJECT.

THE DATA, TOGETHER WITH ALL OTHER INFORMATION SHOWN ON THESE PLANS, OR IN ANY WAY INDICATED THEREBY, WHETHER BY DRAWINGS OR NOTES, OR IN ANY OTHER MANNER, ARE BASED UPON FIELD INVESTIGATIONS AND ARE BELIEVED TO BE INDICATIVE OF ACTUAL CONDITIONS. HOWEVER, THE SAME ARE SHOWN AS INFORMATION ONLY, ARE NOT GUARANTEED, AND DO NOT BIND THE DEPARTMENT OF TRANSPORTATION IN ANY WAY. THE ATTENTION OF THE BIDDER IS SPECIFICALLY DIRECTED TO ARTICLES 102.04, 102.05, AND 104.03 OF THE STANDARD SPECIFICATIONS OF THE DEPARTMENT OF TRANSPORTATION, STATE OF GEORGIA, FOR THE CONSTRUCTION OF ROADS AND BRIDGES, DATED APRIL 20, 1972 AND ANY MODIFICATIONS THEREOF, WHICH WILL BE A PART OF THIS CONTRACT

* MILAGE SHOWN BELOW IS FOR TOTAL PROJECT UNIT NUMBER. NO SEPARATION IS MADE BY CONTRACTS.

| LENGTH OF PROJECT | * MILES |
|---|---|
| NET LENGTH OF ROADWAY | 7.706 |
| NET LENGTH OF BRIDGES | 0.372 |
| NET LENGTH OF PROJECT | 8.078 |
| NET LENGTH OF EXCEPTIONS | 0.000 |
| GROSS LENGTH OF PROJECT | 8.078 |

DATE — Thomas H. Moreland — STATE HIGHWAY ENGINEER

| | |
|---|---|
| PLANS COMPLETED FOR SUPP. P.S & E | July 2, 1976 |
| PLANS COMPLETED: | October 1, 1976 |
| REVISIONS: | October 20, 1976 |
| | October 25, 1976 |
| | November 2, 1976 |
| | November 6, 1976 |
| | November 10, 1976 |
| | December 7, 1976 |
| | January 3, 1977 |
| | February 21, 1977 |
| * | June 1, 1977 |