3/25/2013 10:26:40 AM \\GDOT-DSN1\GOPLOT\GCF\OGC.gcf mgavins M:\610750 Gordon\2.08 DGN\610750XP02_01.prf

VOID

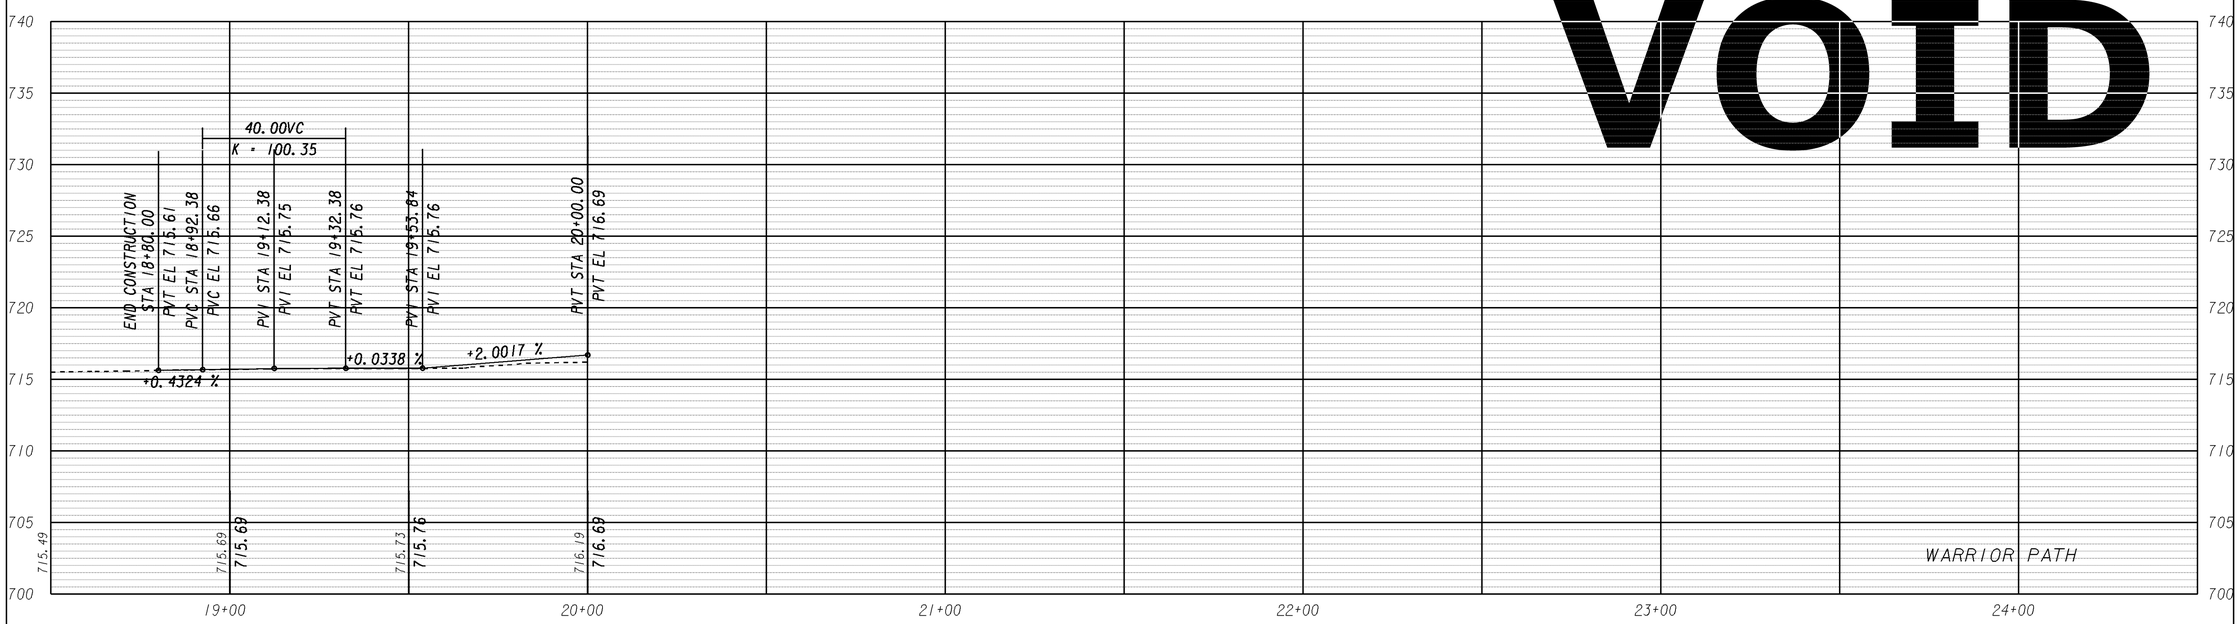

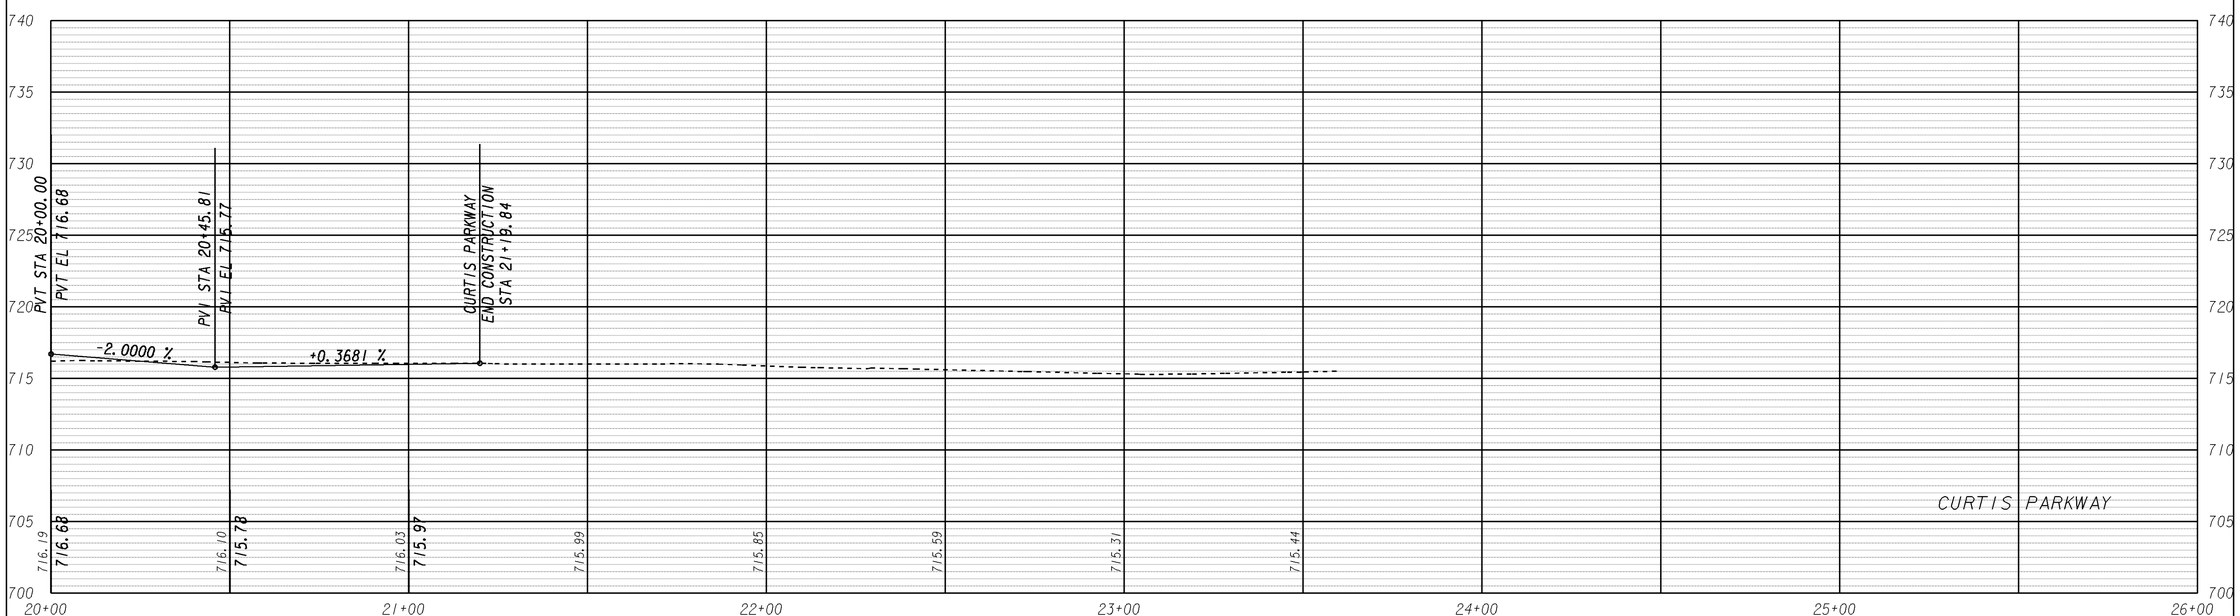

SCALE 1 inch = 10 feet Vert.
SCALE 1 inch = 40 feet Horiz.

GEORGIA
DEPARTMENT OF TRANSPORTATION

REVISION DATES

STATE OF GEORGIA
DEPARTMENT OF TRANSPORTATION
OFFICE: ROADWAY DESIGN
CROSSROAD PROFILE
PROJECT IM000-0075-03(189)
GORDON COUNTY

DRAWING No. 16-004

3/1/2007 GR220E

3/25/2013 10:26:40 AM \\GDOT-DSN1\GOPLOT\GCF\OGC.gcf mgavins M:\610750 Gordon\2.08 DGN\610750XP02_01.prf