STATE	PROJECT NUMBER	SHEET NO.	TOTAL SHEETS
GA	(M000-0075-03(189))	350	778

VOID

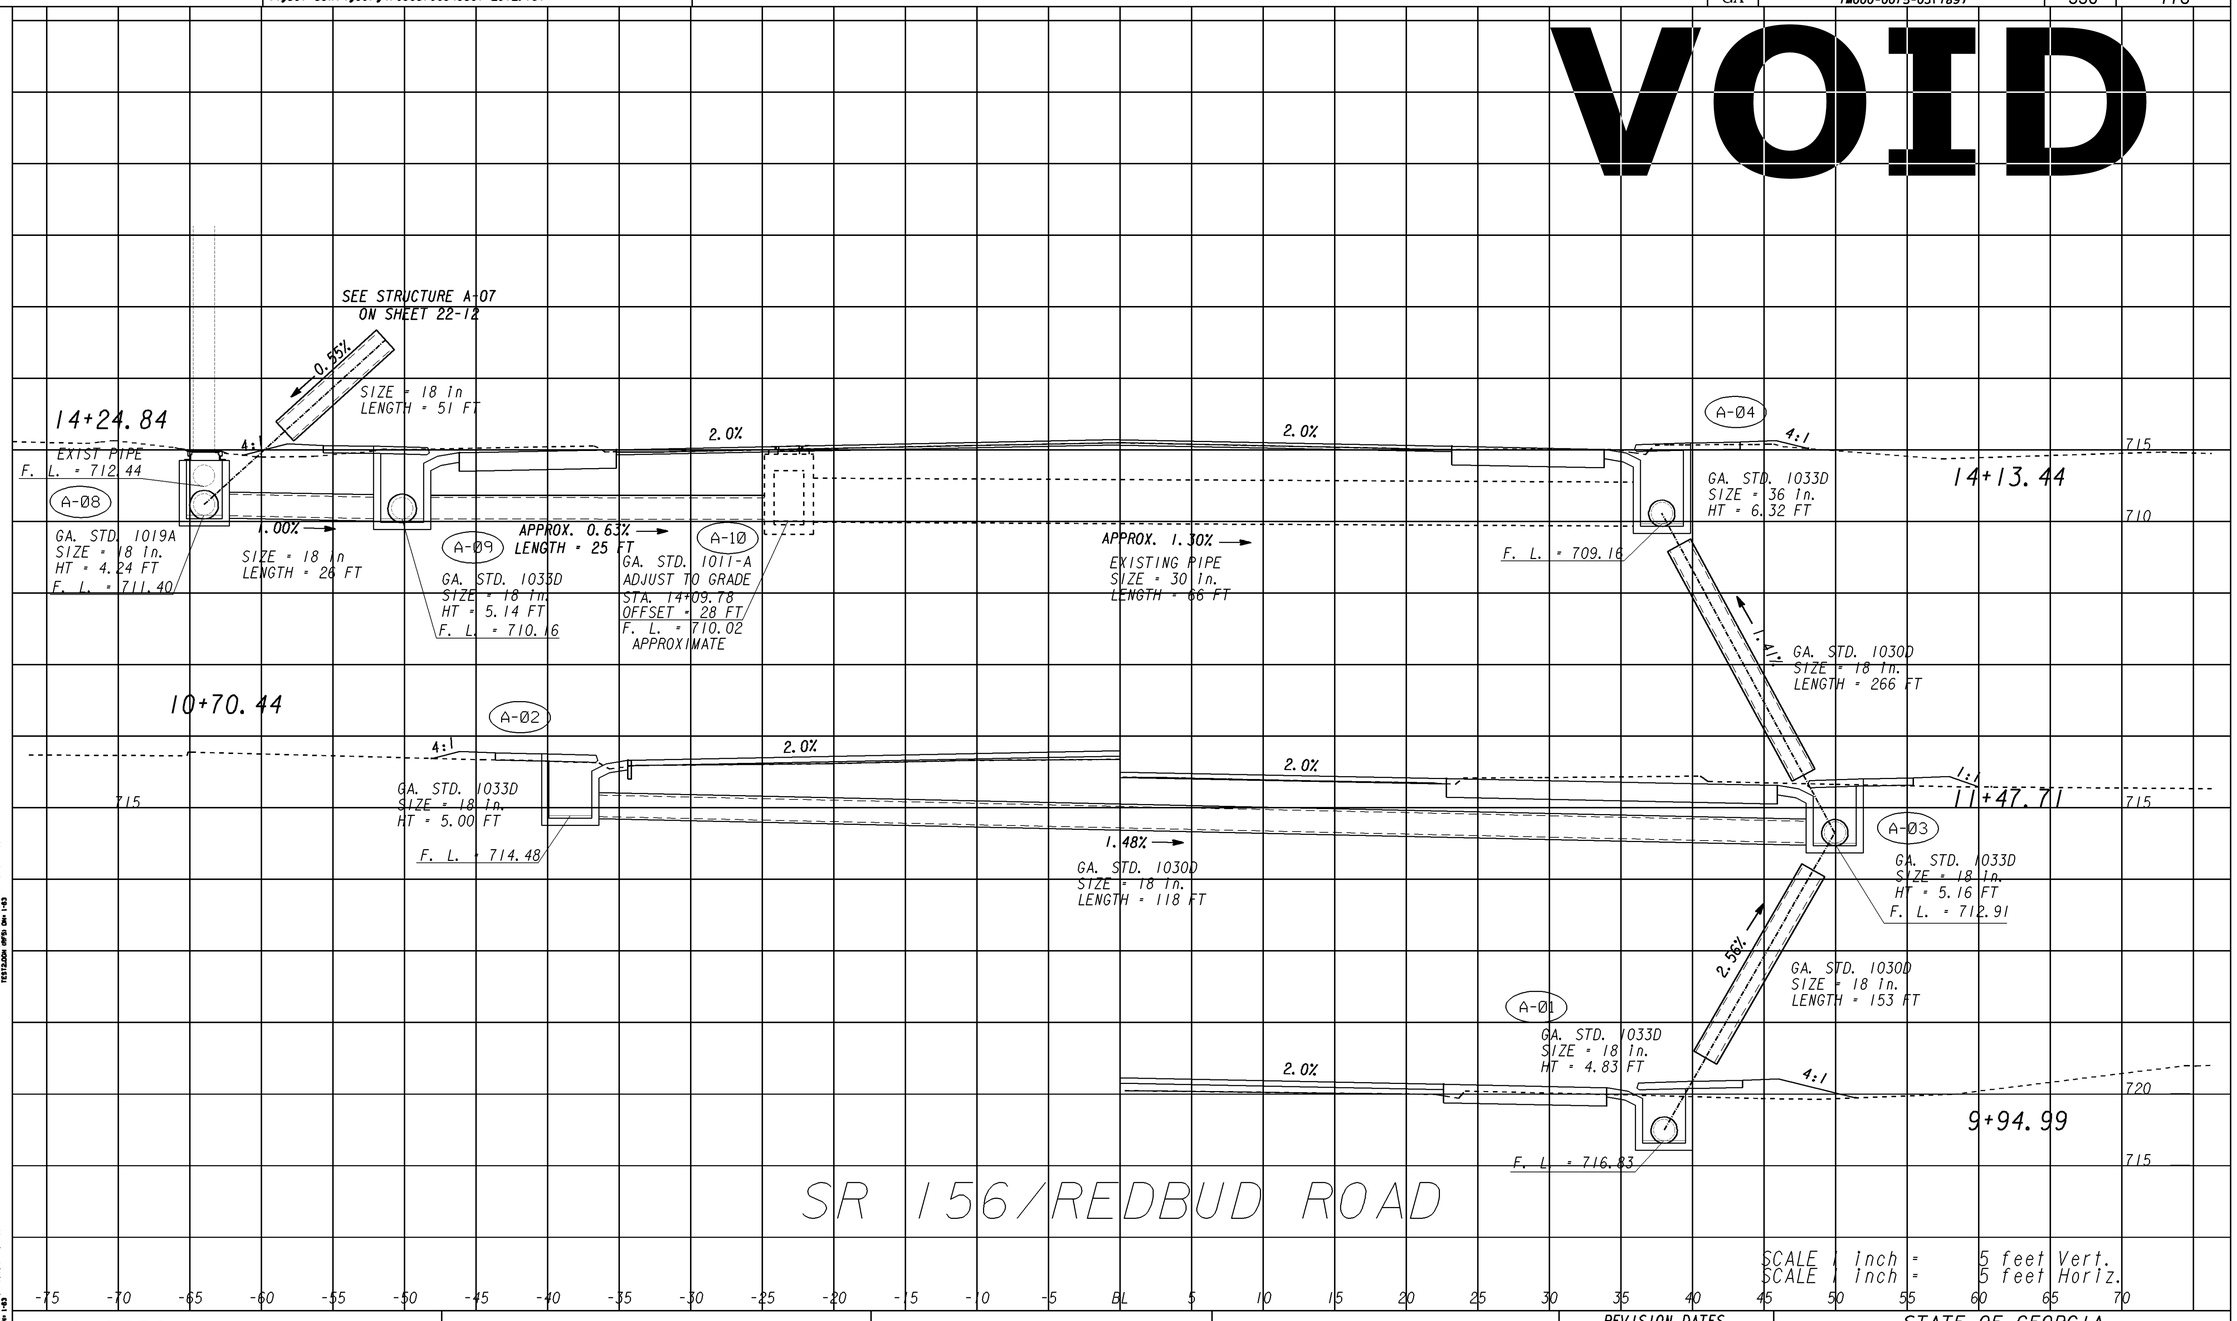

610750

GEORGIA
DEPARTMENT OF TRANSPORTATION

REVISION DATES		

STATE OF GEORGIA
DEPARTMENT OF TRANSPORTATION
OFFICE: ROADWAY DESIGN
DRAINAGE
CROSS SECTIONS

DRAWING No. 22-001

1/5/2009 SUYSEW