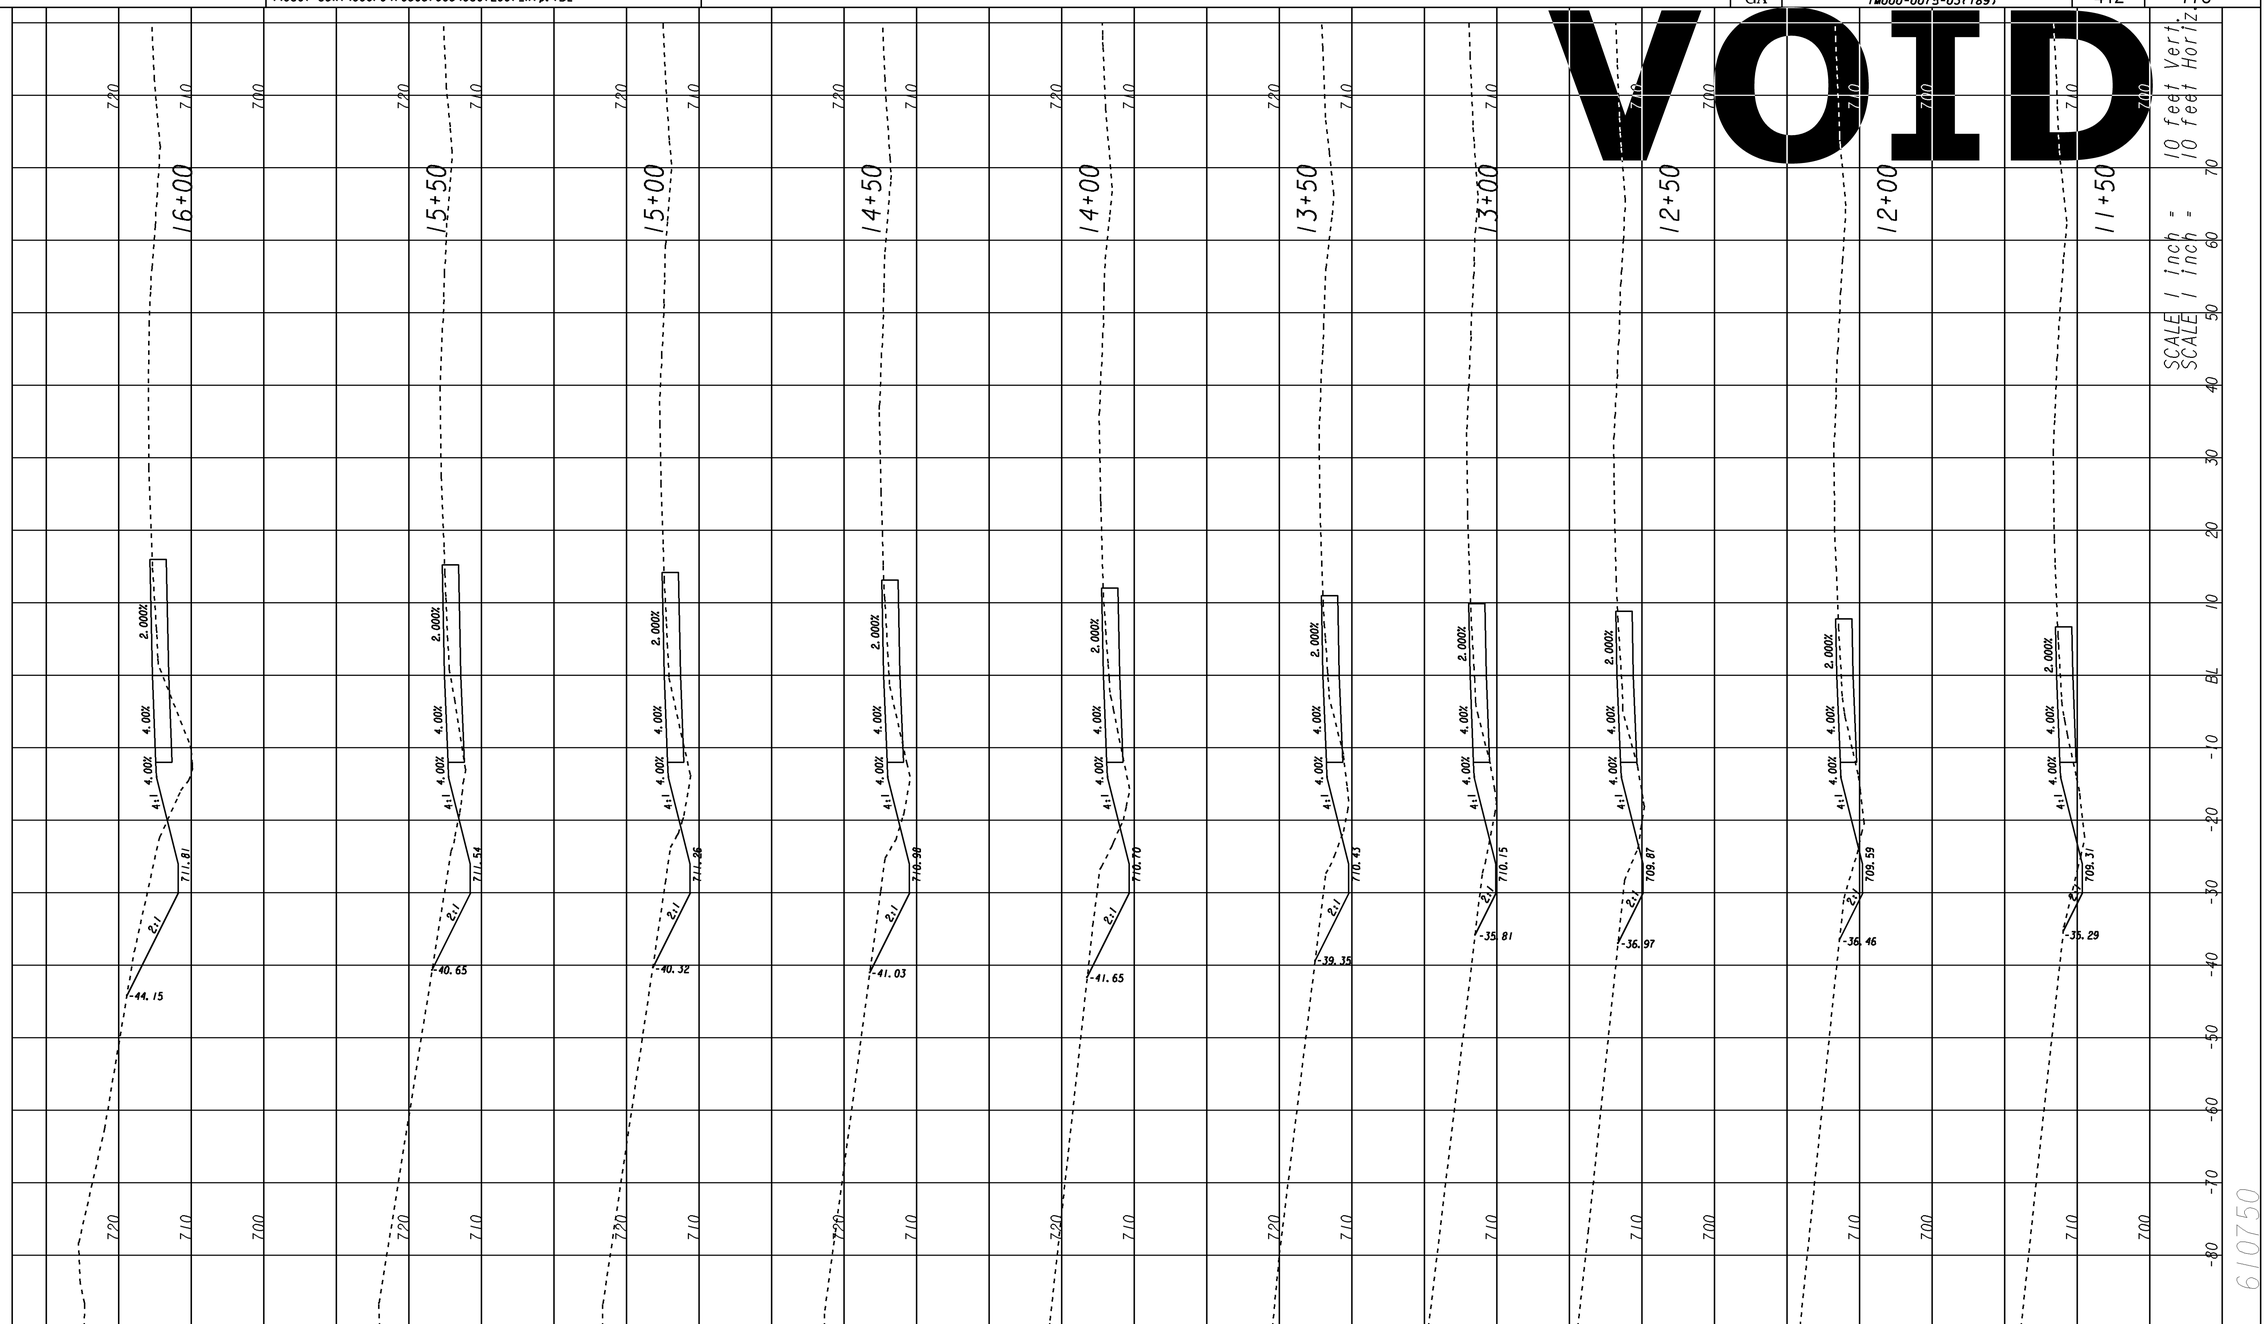

REVISION DATES		

STATE OF GEORGIA
DEPARTMENT OF TRANSPORTATION

OFFICE: ROADWAY DESIGN

CROSS SECTIONS

IM000-0075-03(189)
GORDON COUNTY-SB ON RAMP

DRAWING No. 23-047

1/5/2009 SUKEN