2/6/2012 Mon Feb 06 11:25:13 2012
mhandley

\\Gdot-dsn1\GOCFG\resources\Gdot2007_Klp.TBL

M:\610750\2.08 DGN\KC21_PROP.DGN

STATE	PROJECT NUMBER	SHEET NO.	TOTAL SHEETS
GA	IM000-0075-03(189)	417	778

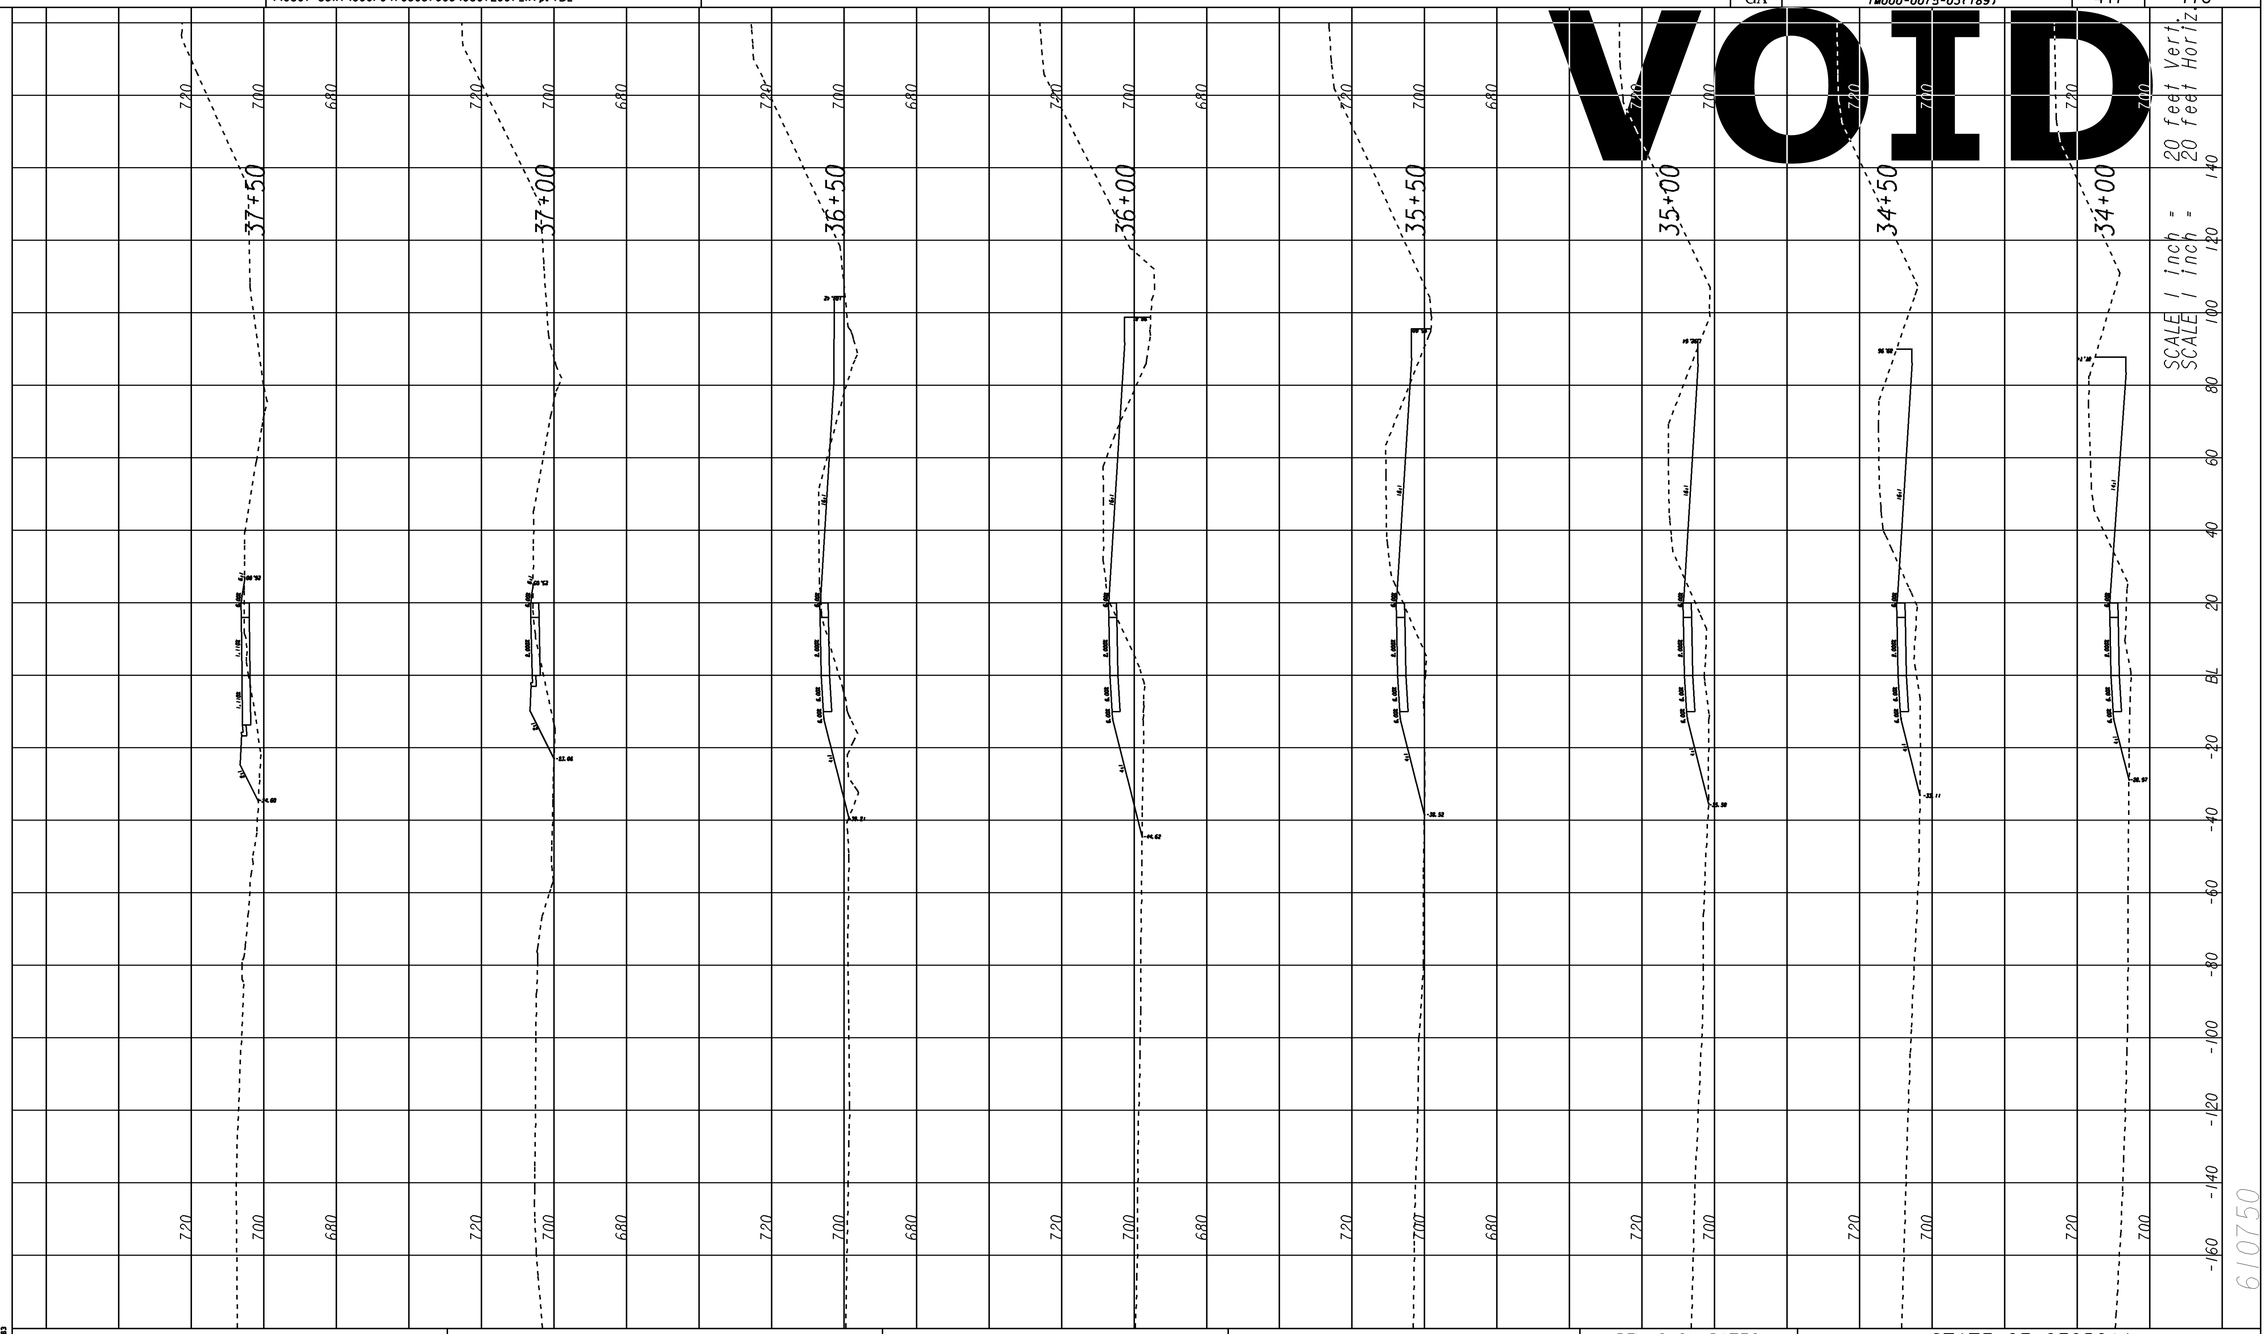

REVISION DATES		

STATE OF GEORGIA
DEPARTMENT OF TRANSPORTATION
OFFICE: ROADWAY DESIGN

CROSS SECTIONS

IM000-0075-03(189)
GORDON COUNTY-SB ON RAMP

DRAWING No. 23-052

1/5/2009 SUXEN