11/8/2013 Fri Nov 08 11:20:36 2013	\\gdot-dsn1\gocfg\resources\Gdot-2012.tbl	Y:\RD3\610750\2.08 DGN\610750XS_KC22.dgn	STATE	PROJECT NUMBER	SHEET NO.	TOTAL SHEETS
01008257			GA	IM000-0075-03(189)	422	778

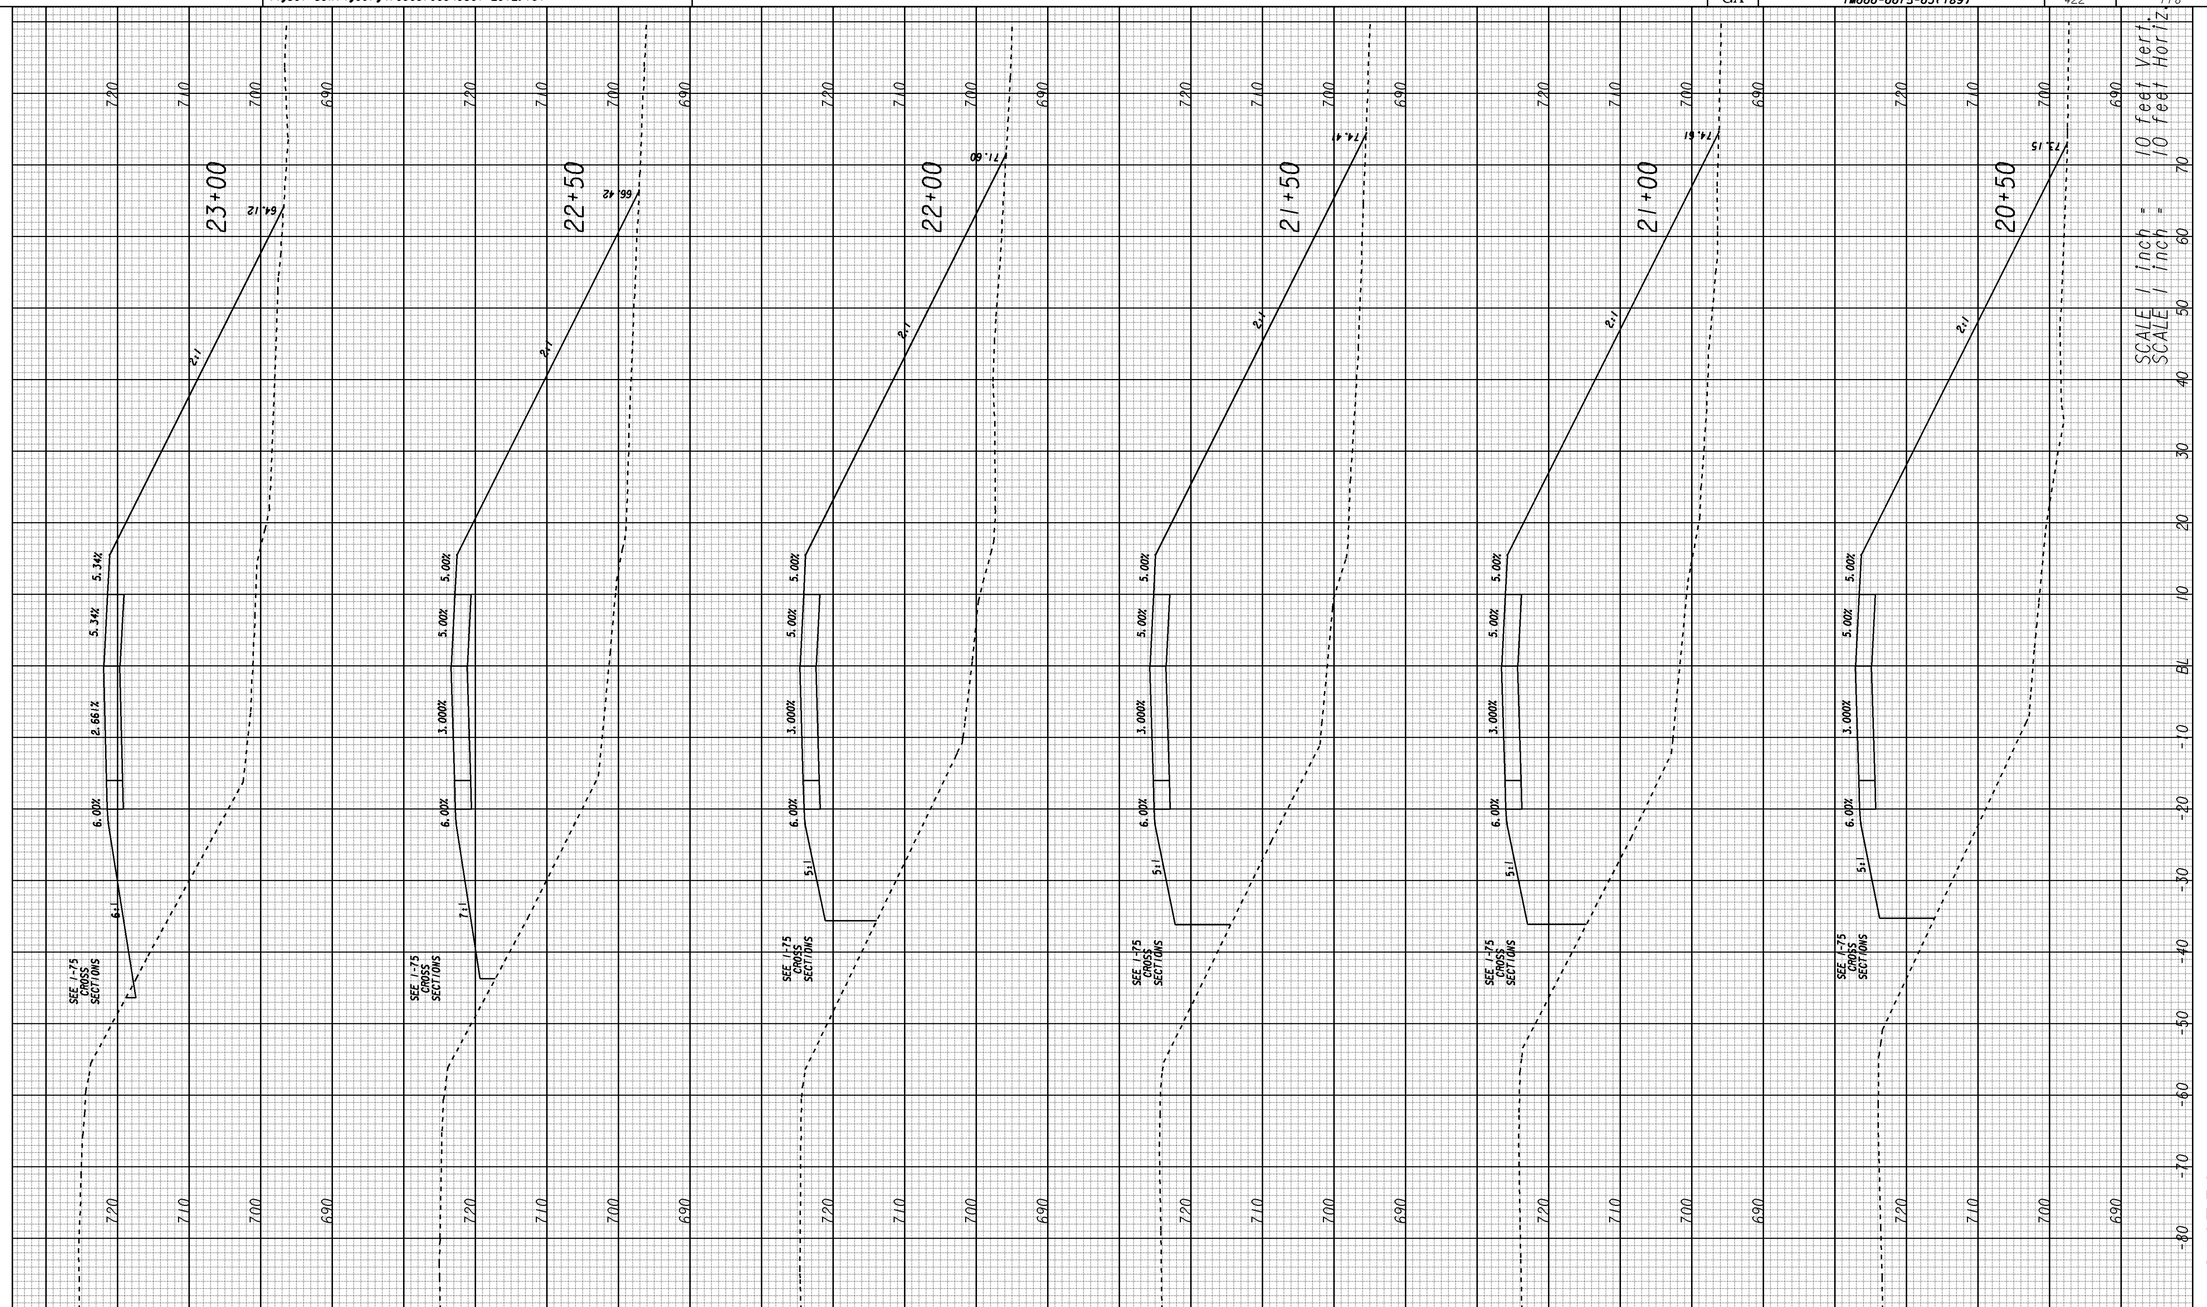

REVISION DATES		
11/08/2013		

STATE OF GEORGIA
DEPARTMENT OF TRANSPORTATION

OFFICE: ROADWAY DESIGN

CROSS SECTIONS

IM-000-0075-03(189)
GORDON COUNTY NB OFF RAMP

DRAWING No. 23-057

1/5/2009 SUXEN