4/18/2014 Fri Apr 18 16:02:29 2014 mhandley	\\gdot-dsn1\gacfg\resources\Gdot-2012.tbl	M:\610750\2.08 DGN\610750UT11.dgn	STATE	PROJECT NUMBER	SHEET NO.	TOTAL SHEETS
			GA	IM000-0075-03(189)	481	778

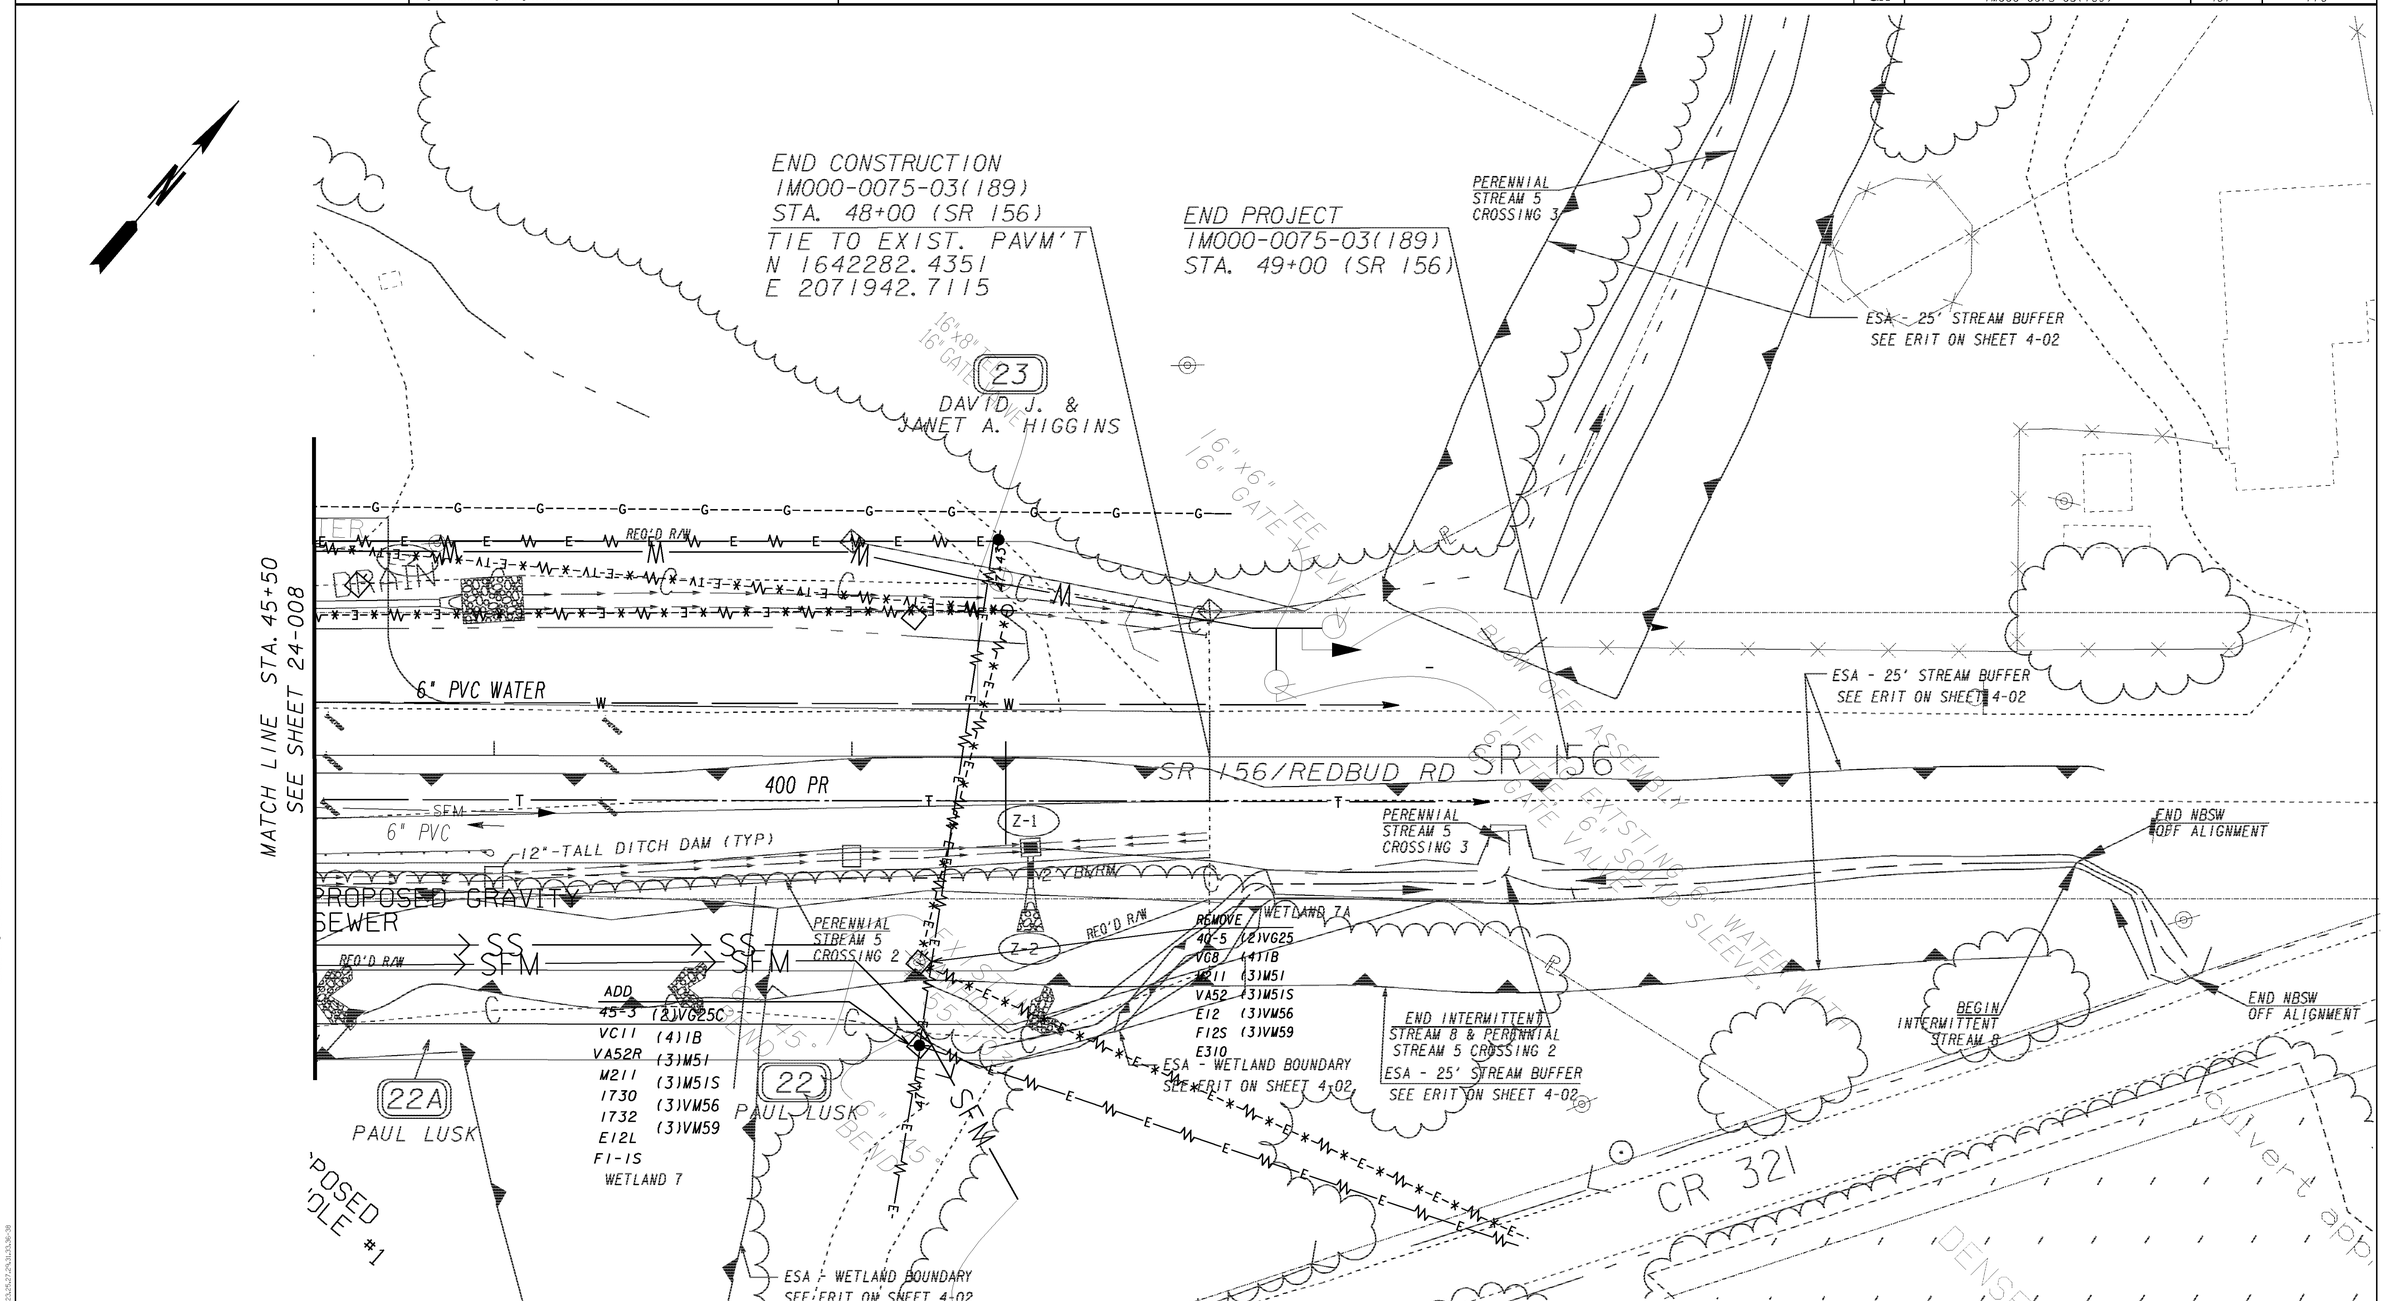

PROPERTY AND EXISTING R/W LINE	BEGIN LIMIT OF ACCESS.....BLA	**GEORGIA** DEPARTMENT OF TRANSPORTATION	SCALE IN FEET 0 20 40 80
REQUIRED R/W LINE	END LIMIT OF ACCESS.....ELA		
CONSTRUCTION LIMITS	LIMIT OF ACCESS		
EASEMENT FOR CONSTR & MAINTENANCE OF SLOPES	REQ'D R/W & LIMIT OF ACCESS		
EASEMENT FOR CONSTR OF SLOPES	ENVIRONMENTALLY SENSITIVE AREA		
EASEMENT FOR CONSTR OF DRIVES			

REVISION DATES
12/13/2013
04/18/2014

STATE OF GEORGIA
DEPARTMENT OF TRANSPORTATION
OFFICE: ROADWAY DESIGN

UTILITY PLANS

PROJECT IM000-0075-03(189)
GORDON COUNTY

DRAWING No. 24-011