STATE	PROJECT NUMBER	SHEET NO.	TOTAL SHEETS
GA	IM000-0075-03(189)	501	778

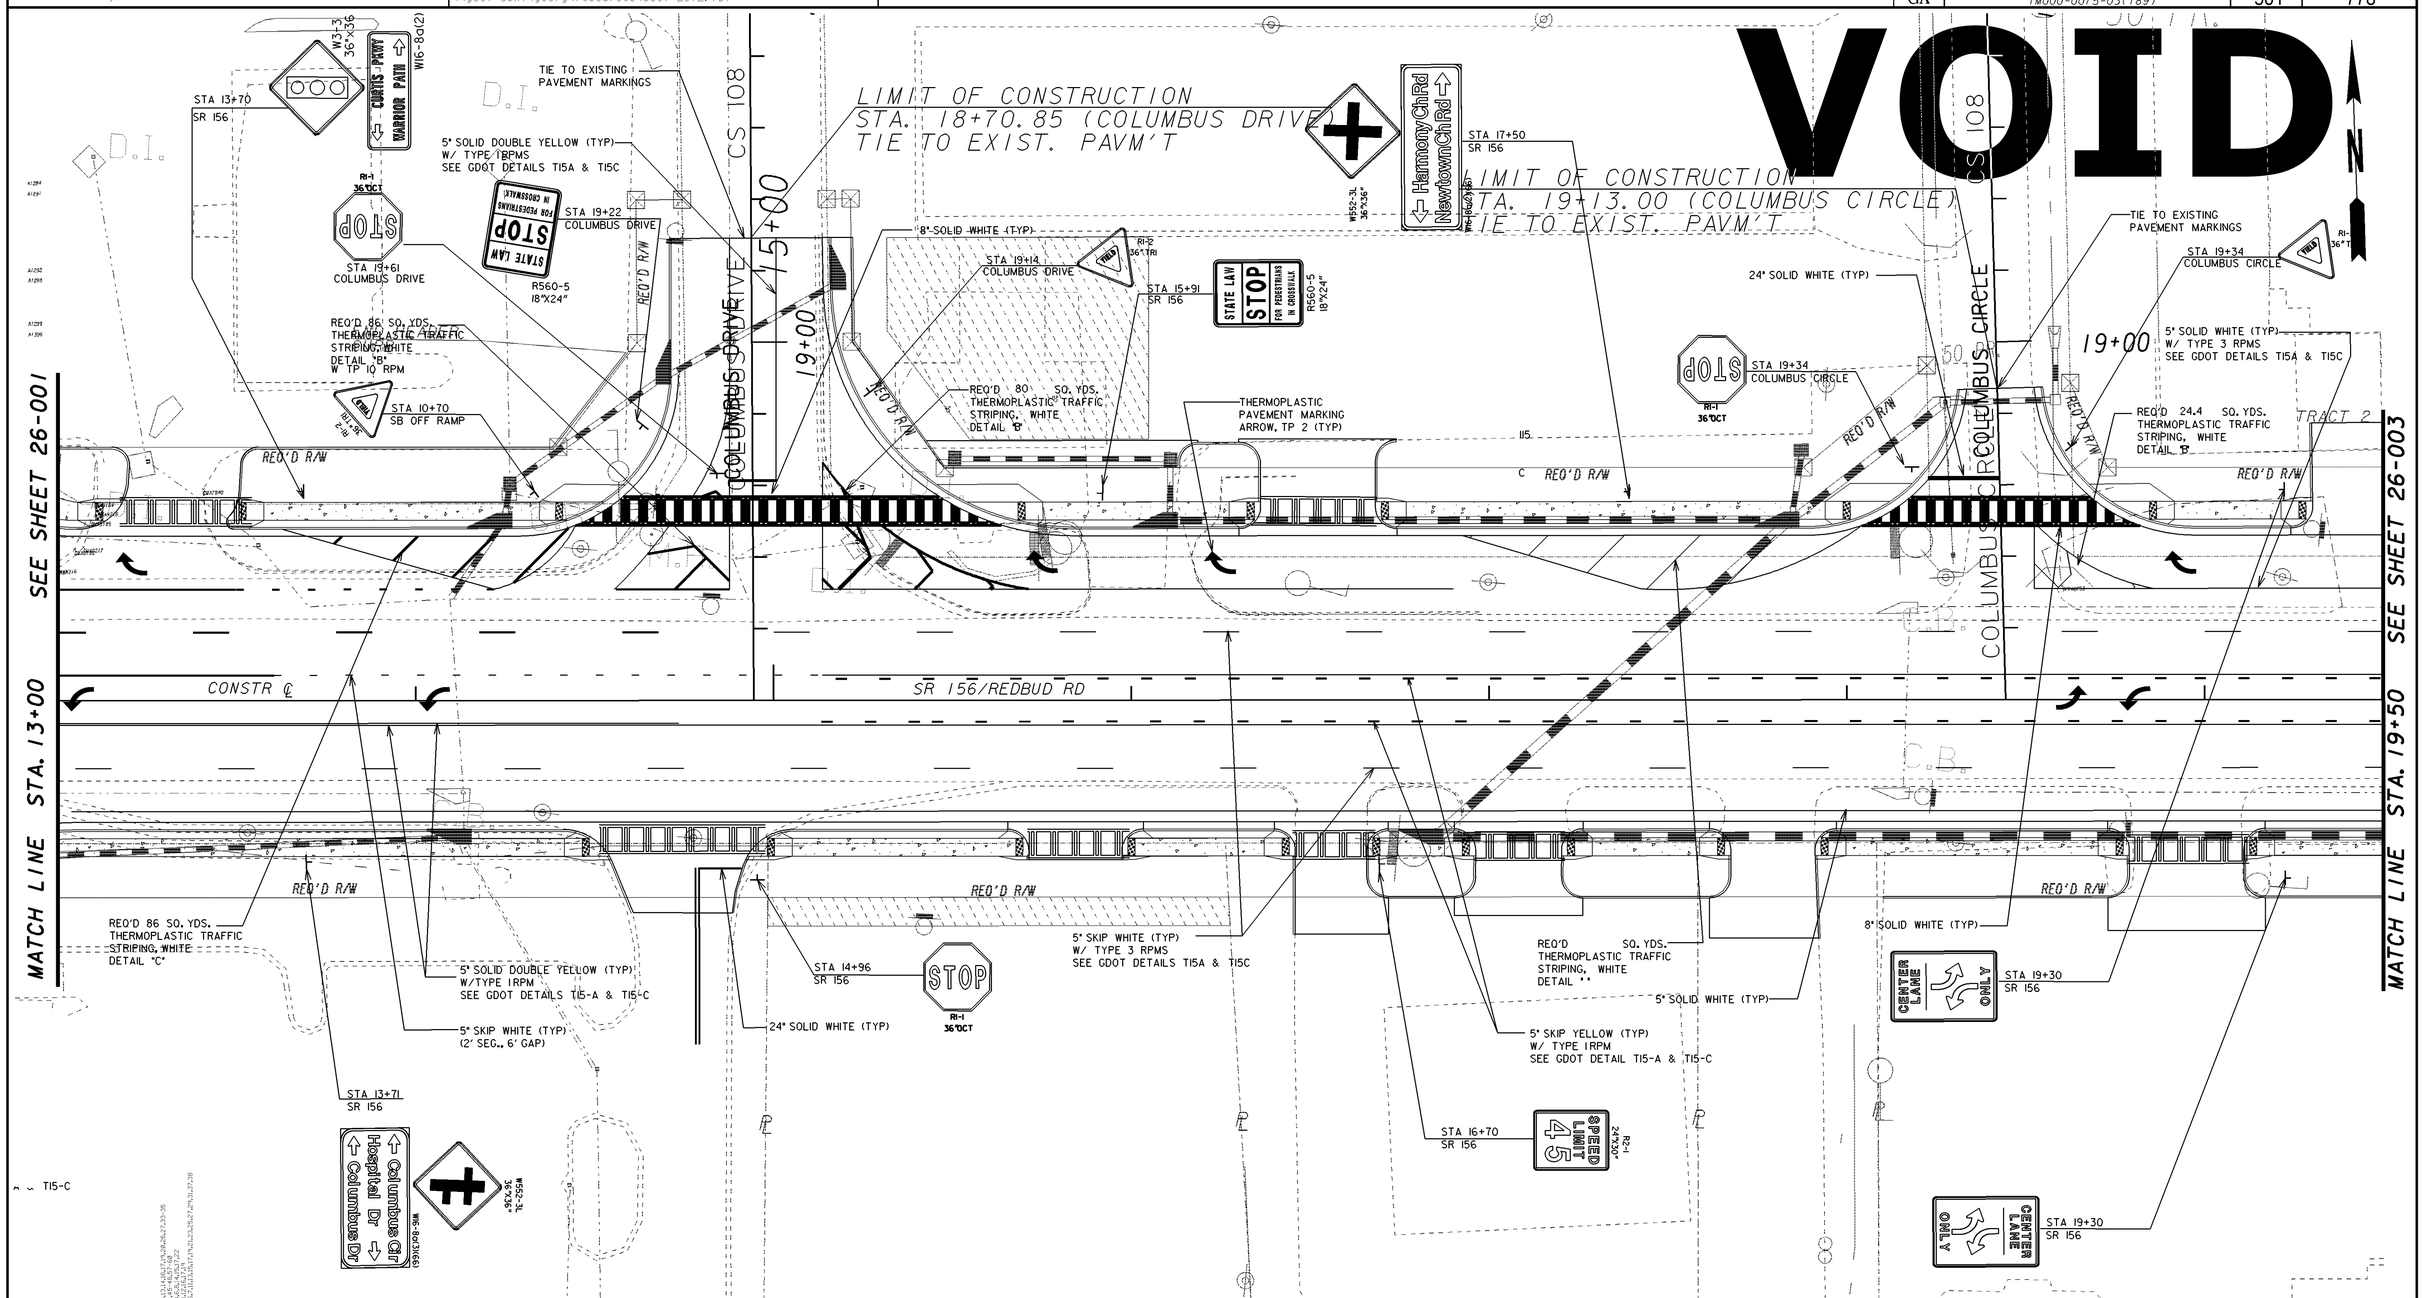

GEORGIA
DEPARTMENT OF TRANSPORTATION

SCALE IN FEET
0 20 40 80

REVISION DATES

STATE OF GEORGIA
DEPARTMENT OF TRANSPORTATION
OFFICE: ROADWAY DESIGN

SIGNING AND MARKING PLANS

PROJECT IM000-0075-03(189)
GORDON COUNTY

DRAWING NO. 26-002

1/5/2009 GPLN