12/13/2013 Fri Dec 13 11:27:12 2013		M:\610750\2.08 DGN\610750SM06.dgn	STATE	PROJECT NUMBER	SHEET NO.	TOTAL SHEETS
mhandley	\\gdot-dsni\gocfg\resources\Gdot-2012.tbl		GA	IM000-0075-03(189)	505	778

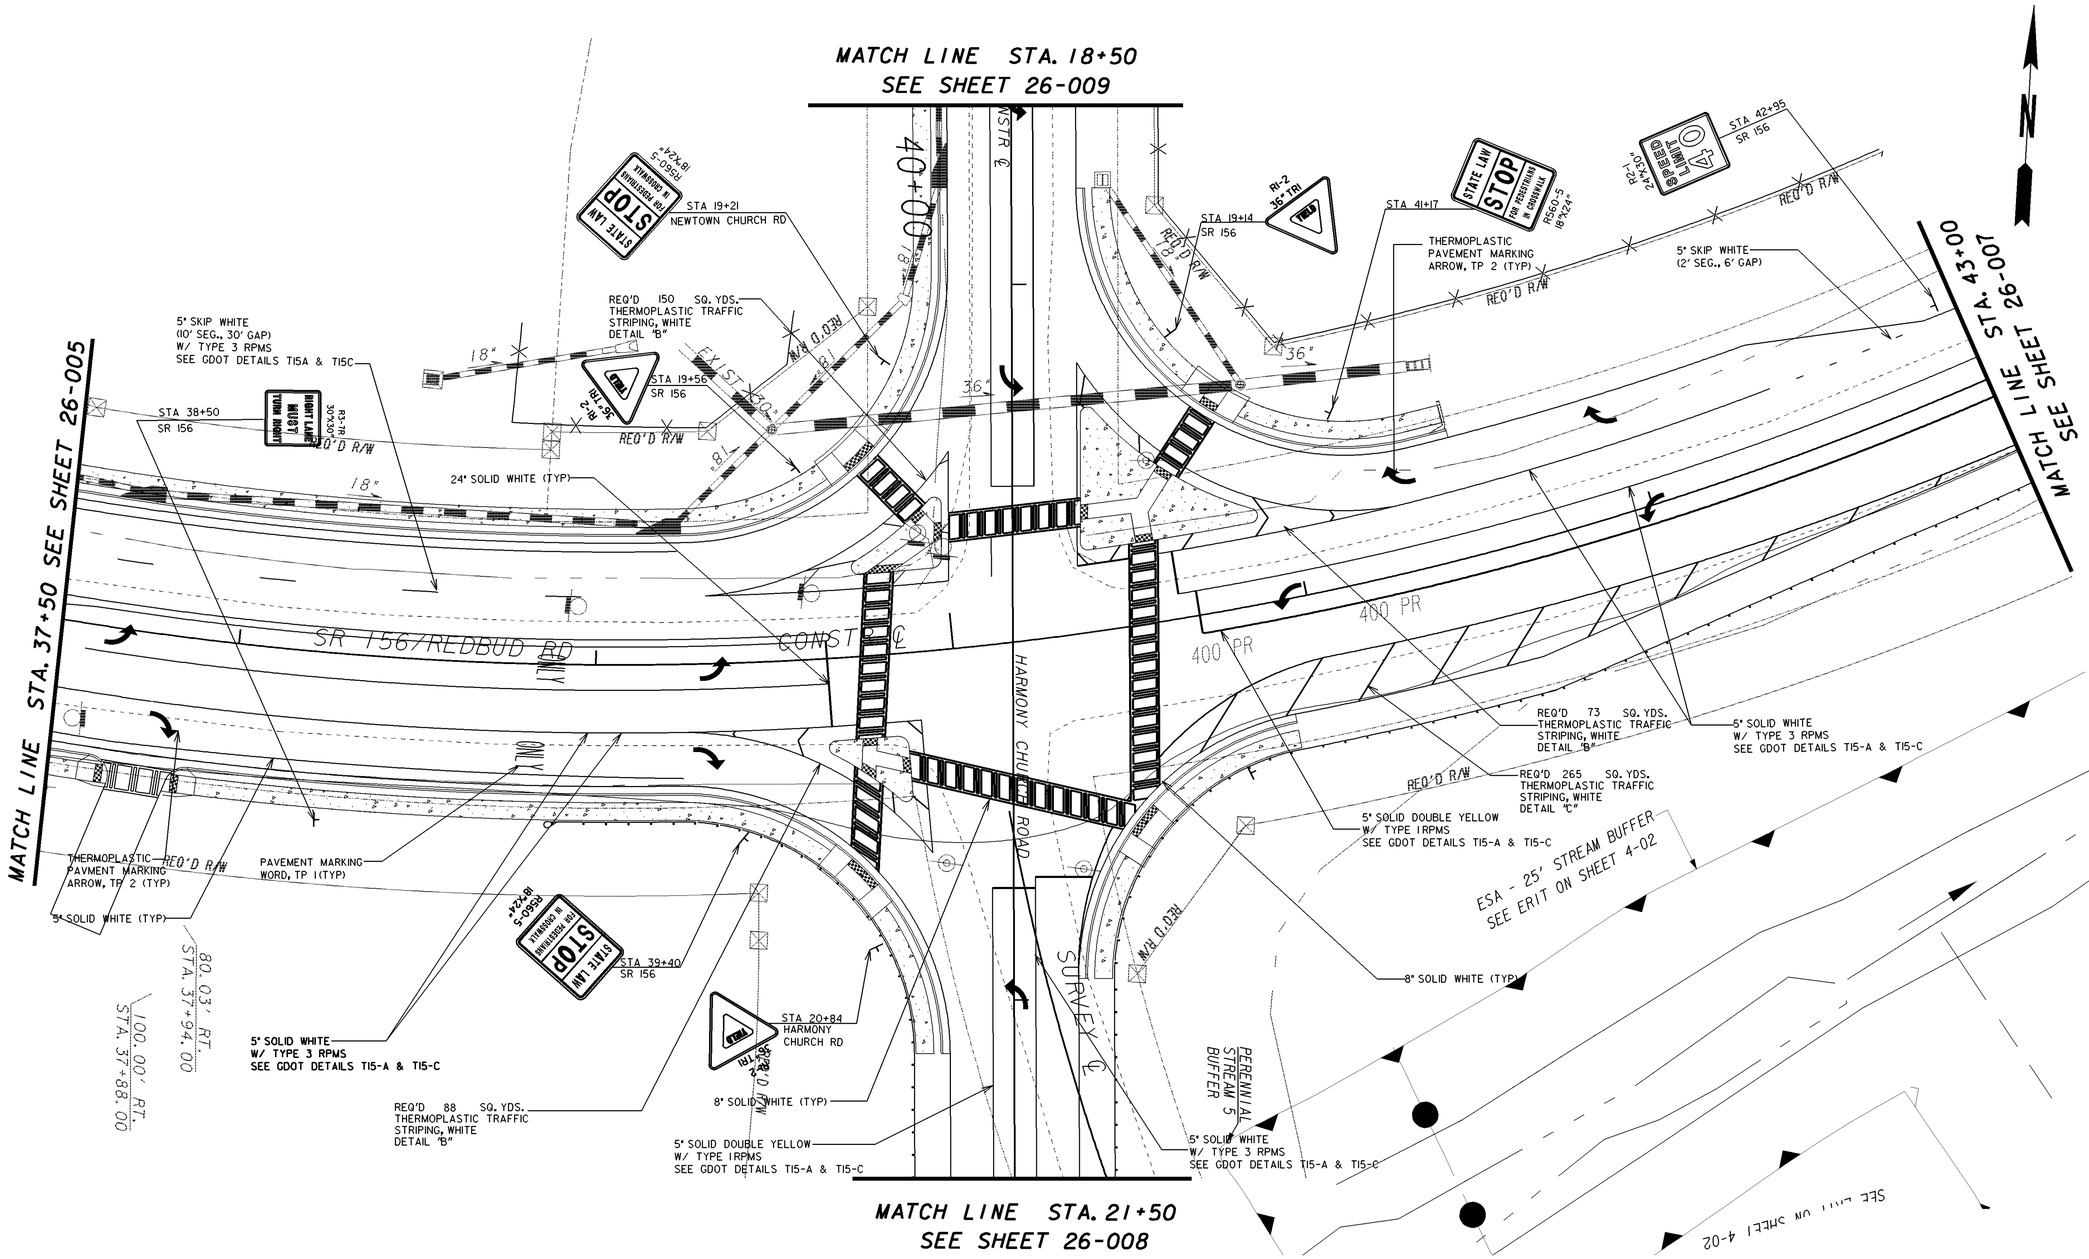

REVISION DATES		
12/13/13		

STATE OF GEORGIA
DEPARTMENT OF TRANSPORTATION

OFFICE: ROADWAY DESIGN

SIGNING AND MARKING PLANS

PROJECT IM000-0075-03(189)
GORDON COUNTY

DRAWING NO. 26-006

GEORGIA
DEPARTMENT OF TRANSPORTATION

SCALE IN FEET
0 20 40 80

1/5/2009 GPLN