4/11/2013 Thu Apr 11 11:24:41 2013 mhandley	\\gdot-dsni\gocfg\resources\Gdot-2012.tbl	M:\610750\2.08 DGN\610750SM10.dgn	STATE	PROJECT NUMBER	SHEET NO.	TOTAL SHEETS
			GA	IM000-0075-03(189)	509	778

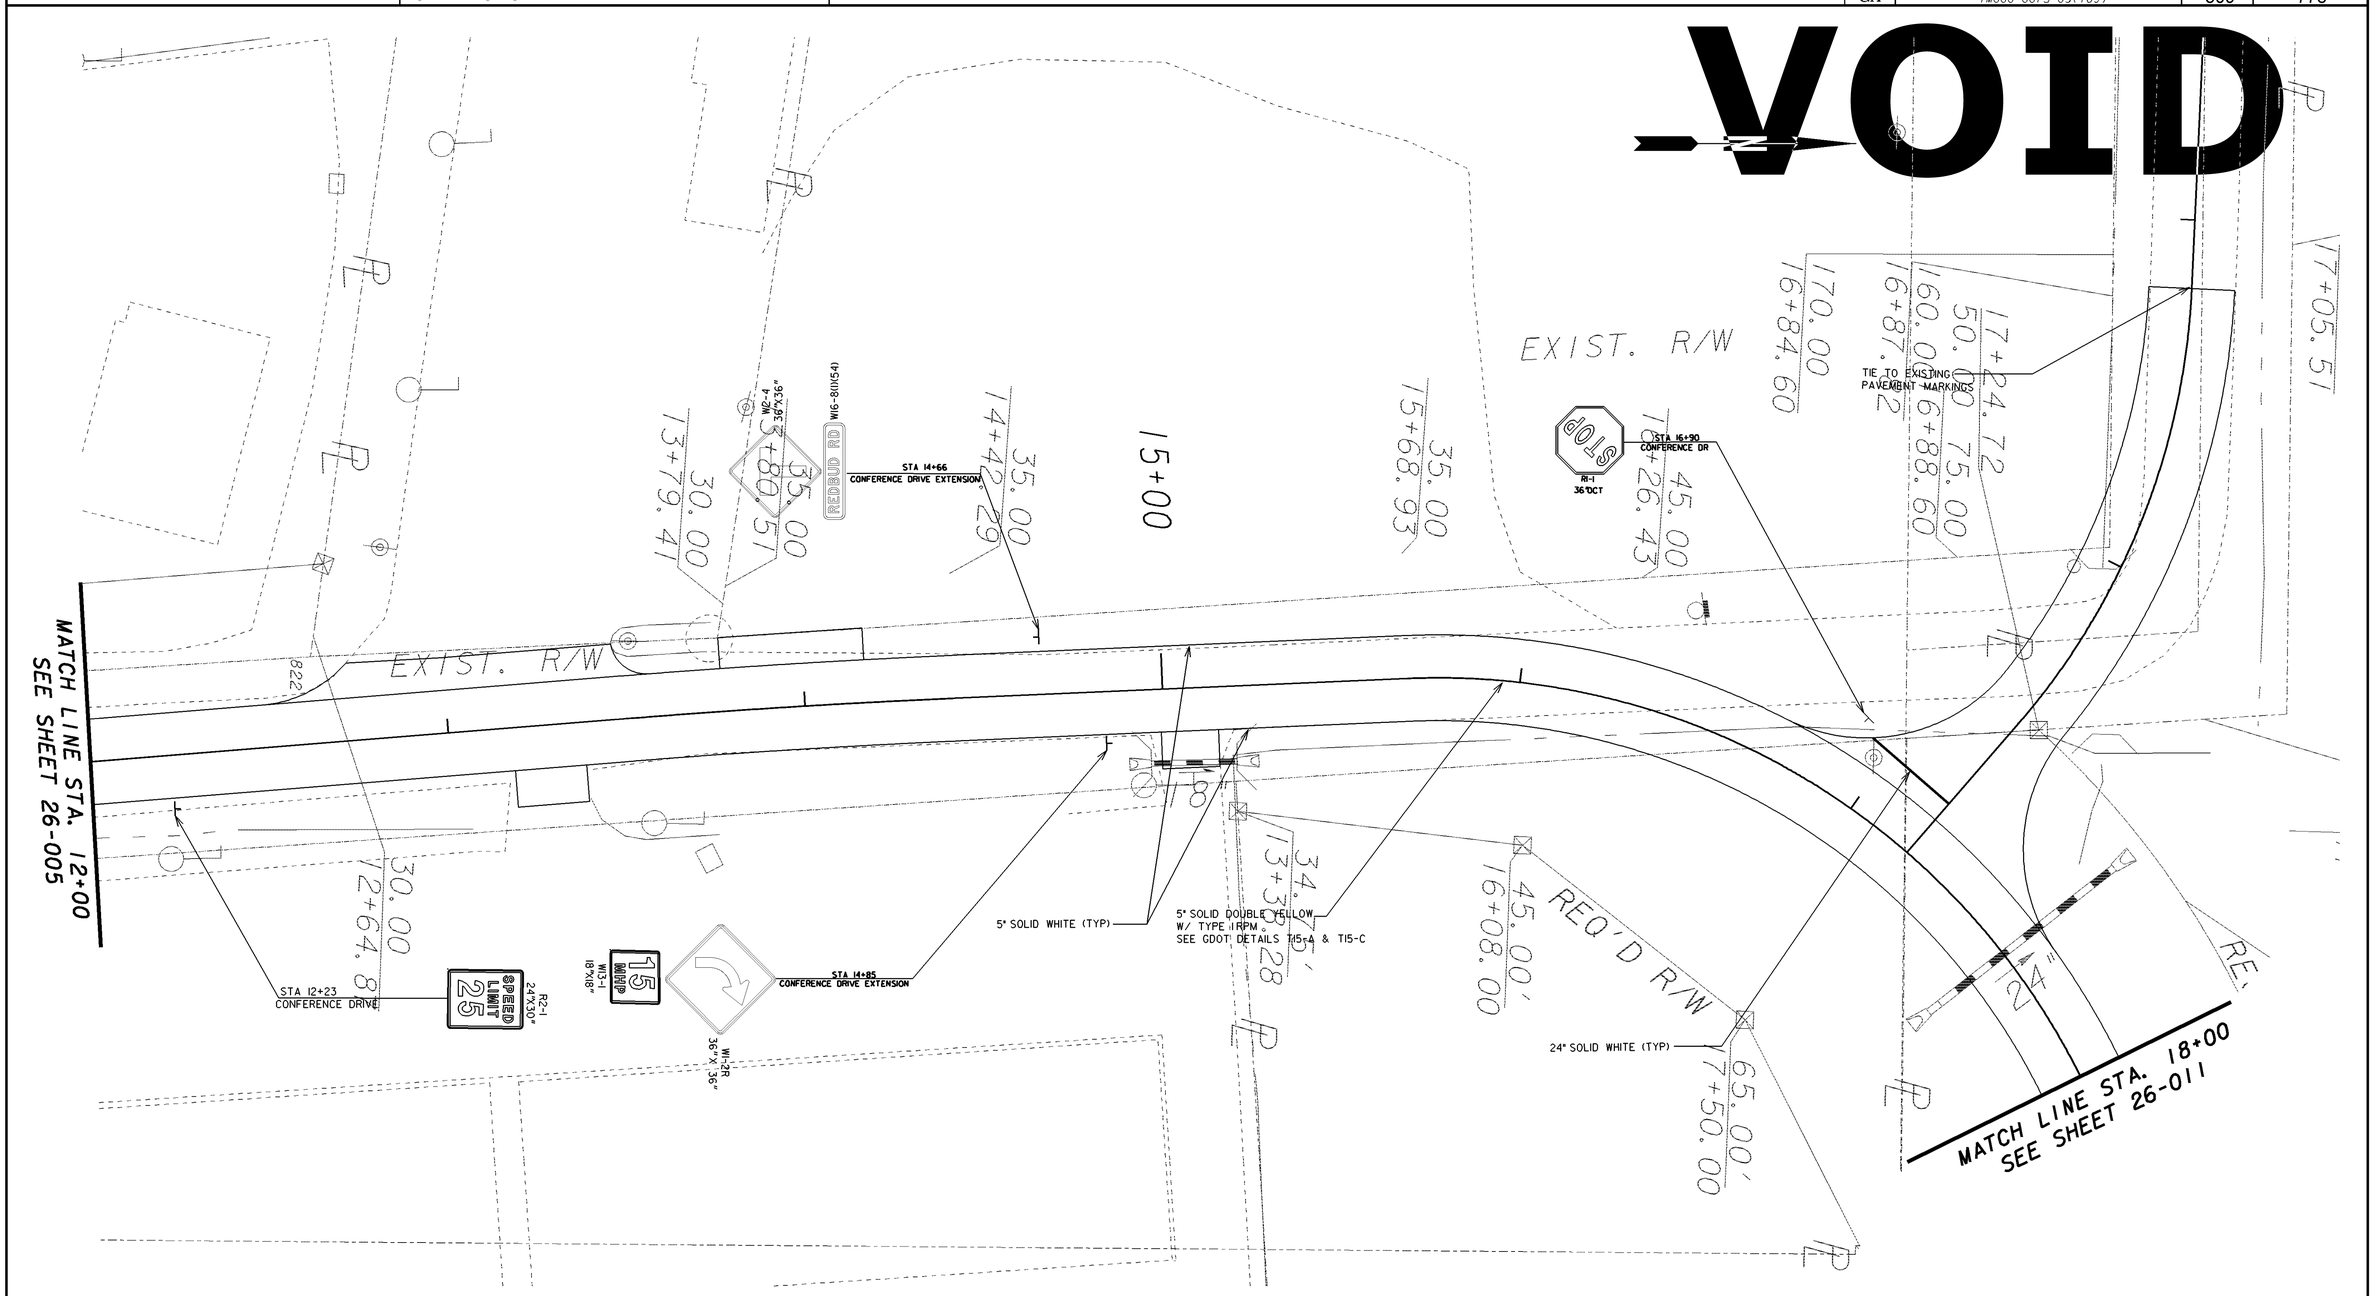

				REVISION DATES	STATE OF GEORGIA DEPARTMENT OF TRANSPORTATION
1/5/2009 GPLN		**GEORGIA** DEPARTMENT OF TRANSPORTATION	SCALE IN FEET 0 20 40 80		OFFICE: ROADWAY DESIGN
					SIGNING AND MARKING PLANS
					PROJECT IM000-0075-03(189) GORDON COUNTY — DRAWING No. 26-010