4/11/2013 Thu Apr 11 11:22:06 2013	\\gdot-dsn1\gocfg\resources\Gdot-2012.tbl	M:\610750\2.08 DGN\610750SM17.dgn	STATE	PROJECT NUMBER	SHEET NO.	TOTAL SHEETS
mhandley			GA	IM000-0075-03(189)	516	778

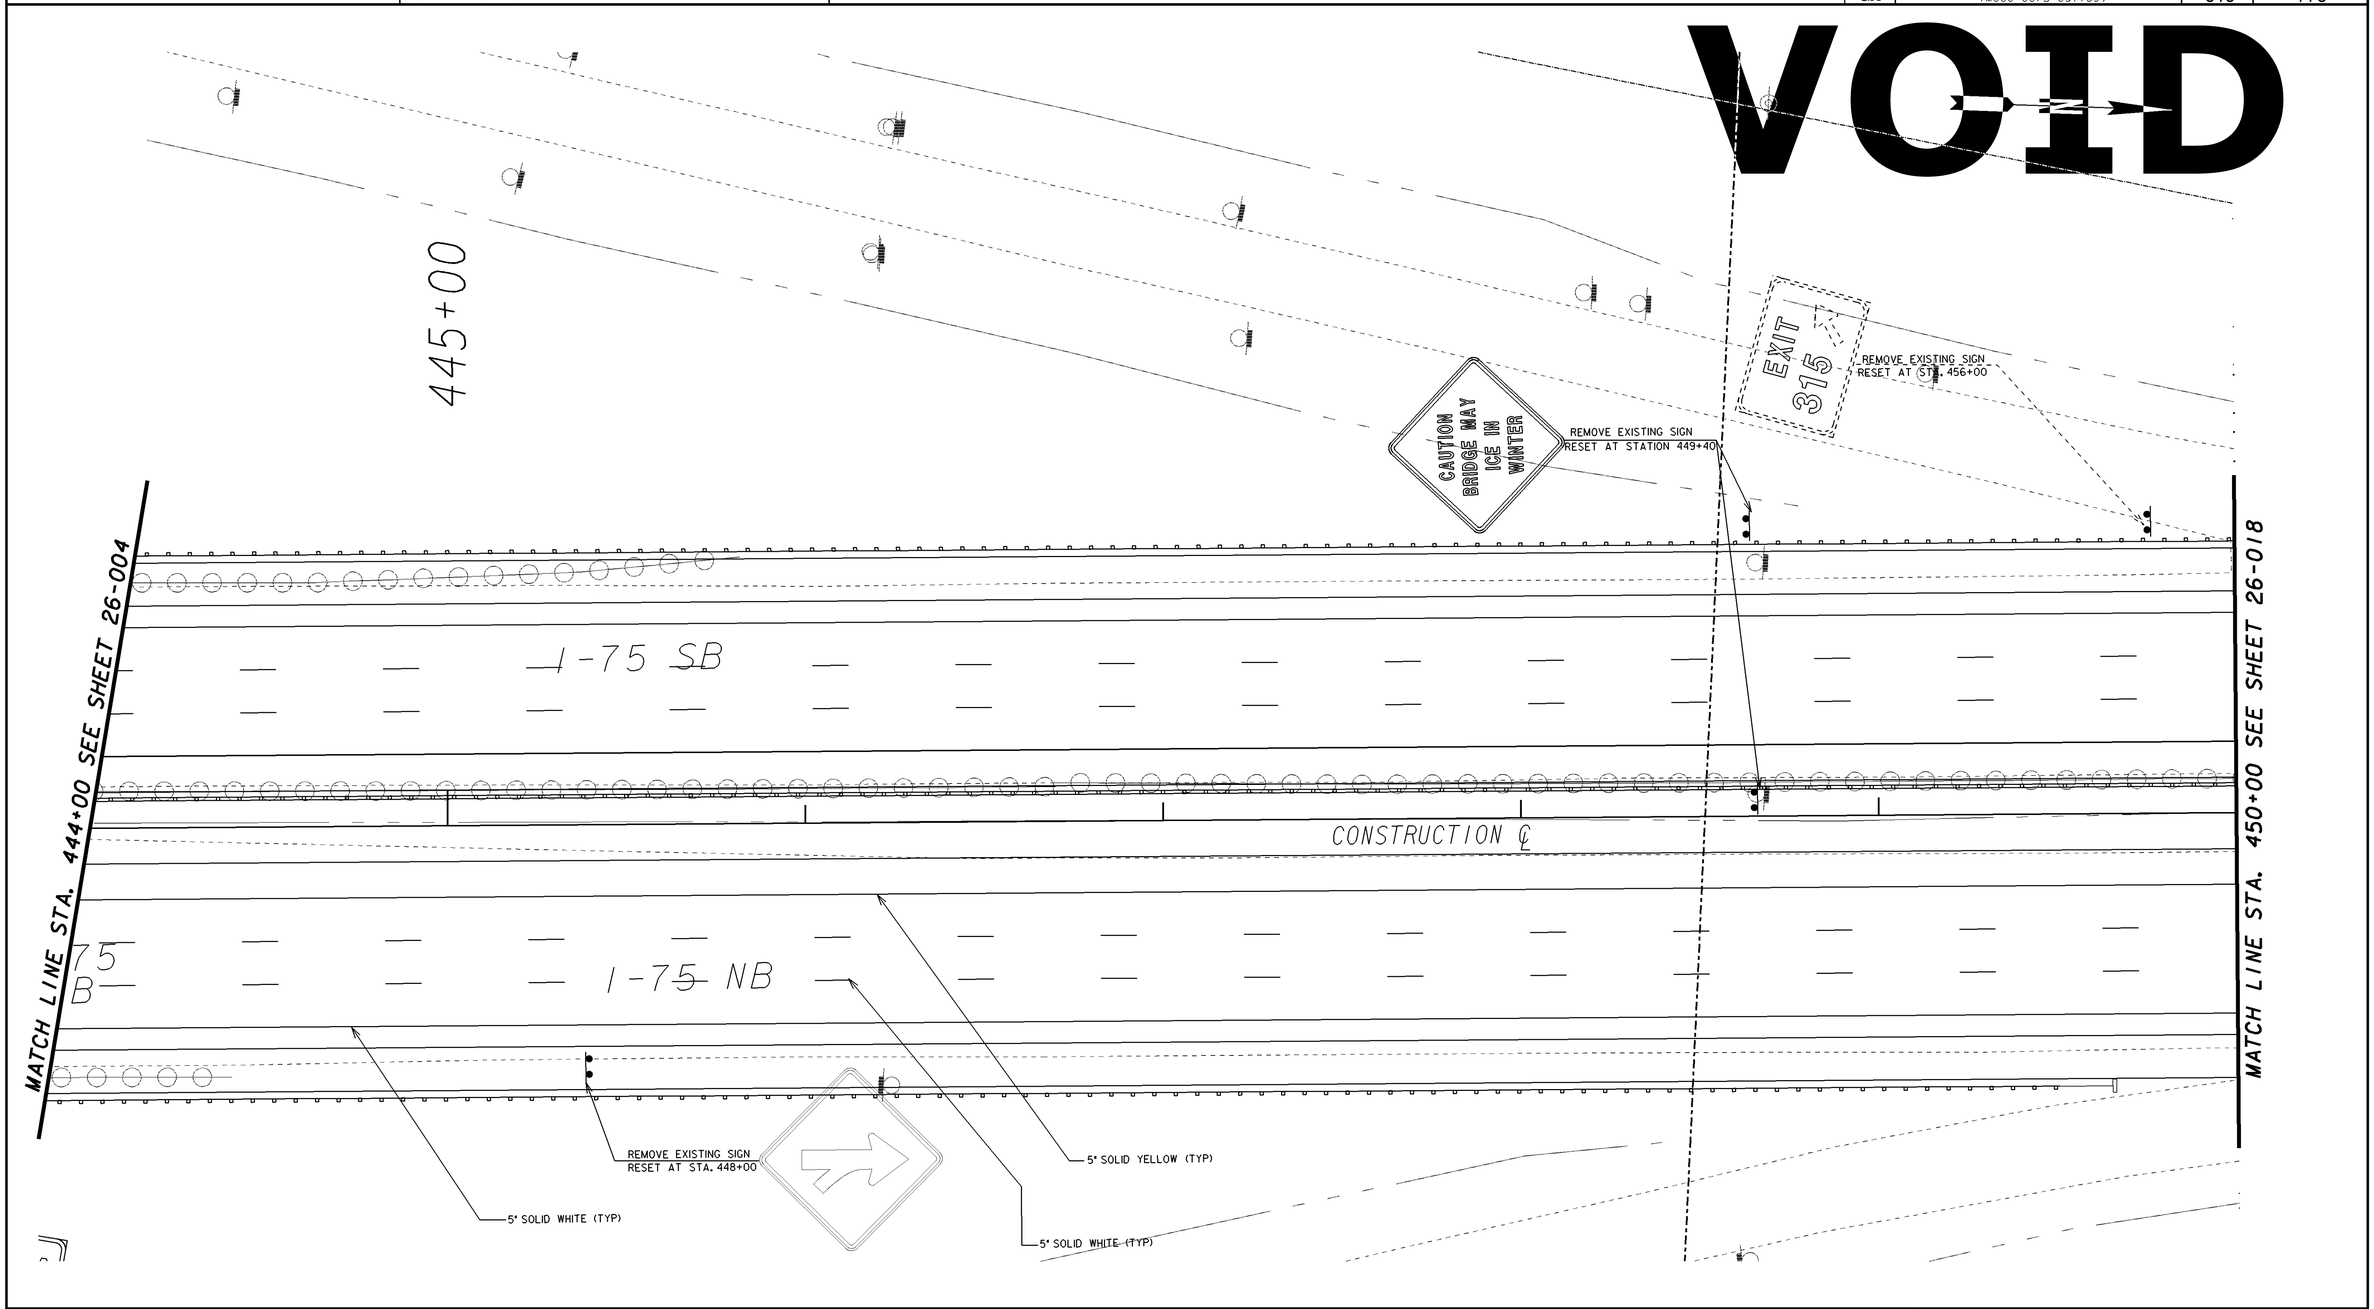

1/5/2009 GPLN

GEORGIA
DEPARTMENT OF TRANSPORTATION

SCALE IN FEET
0 20 40 80

REVISION DATES		

STATE OF GEORGIA
DEPARTMENT OF TRANSPORTATION
OFFICE: ROADWAY DESIGN

SIGNING AND MARKING PLANS

PROJECT IM000-0075-03(189)
GORDON COUNTY

DRAWING No. 26-017