mgavins

STATE	PROJECT NUMBER	SHEET NO.	TOTAL SHEETS
GA	IM000-0075-03(189)	706	778

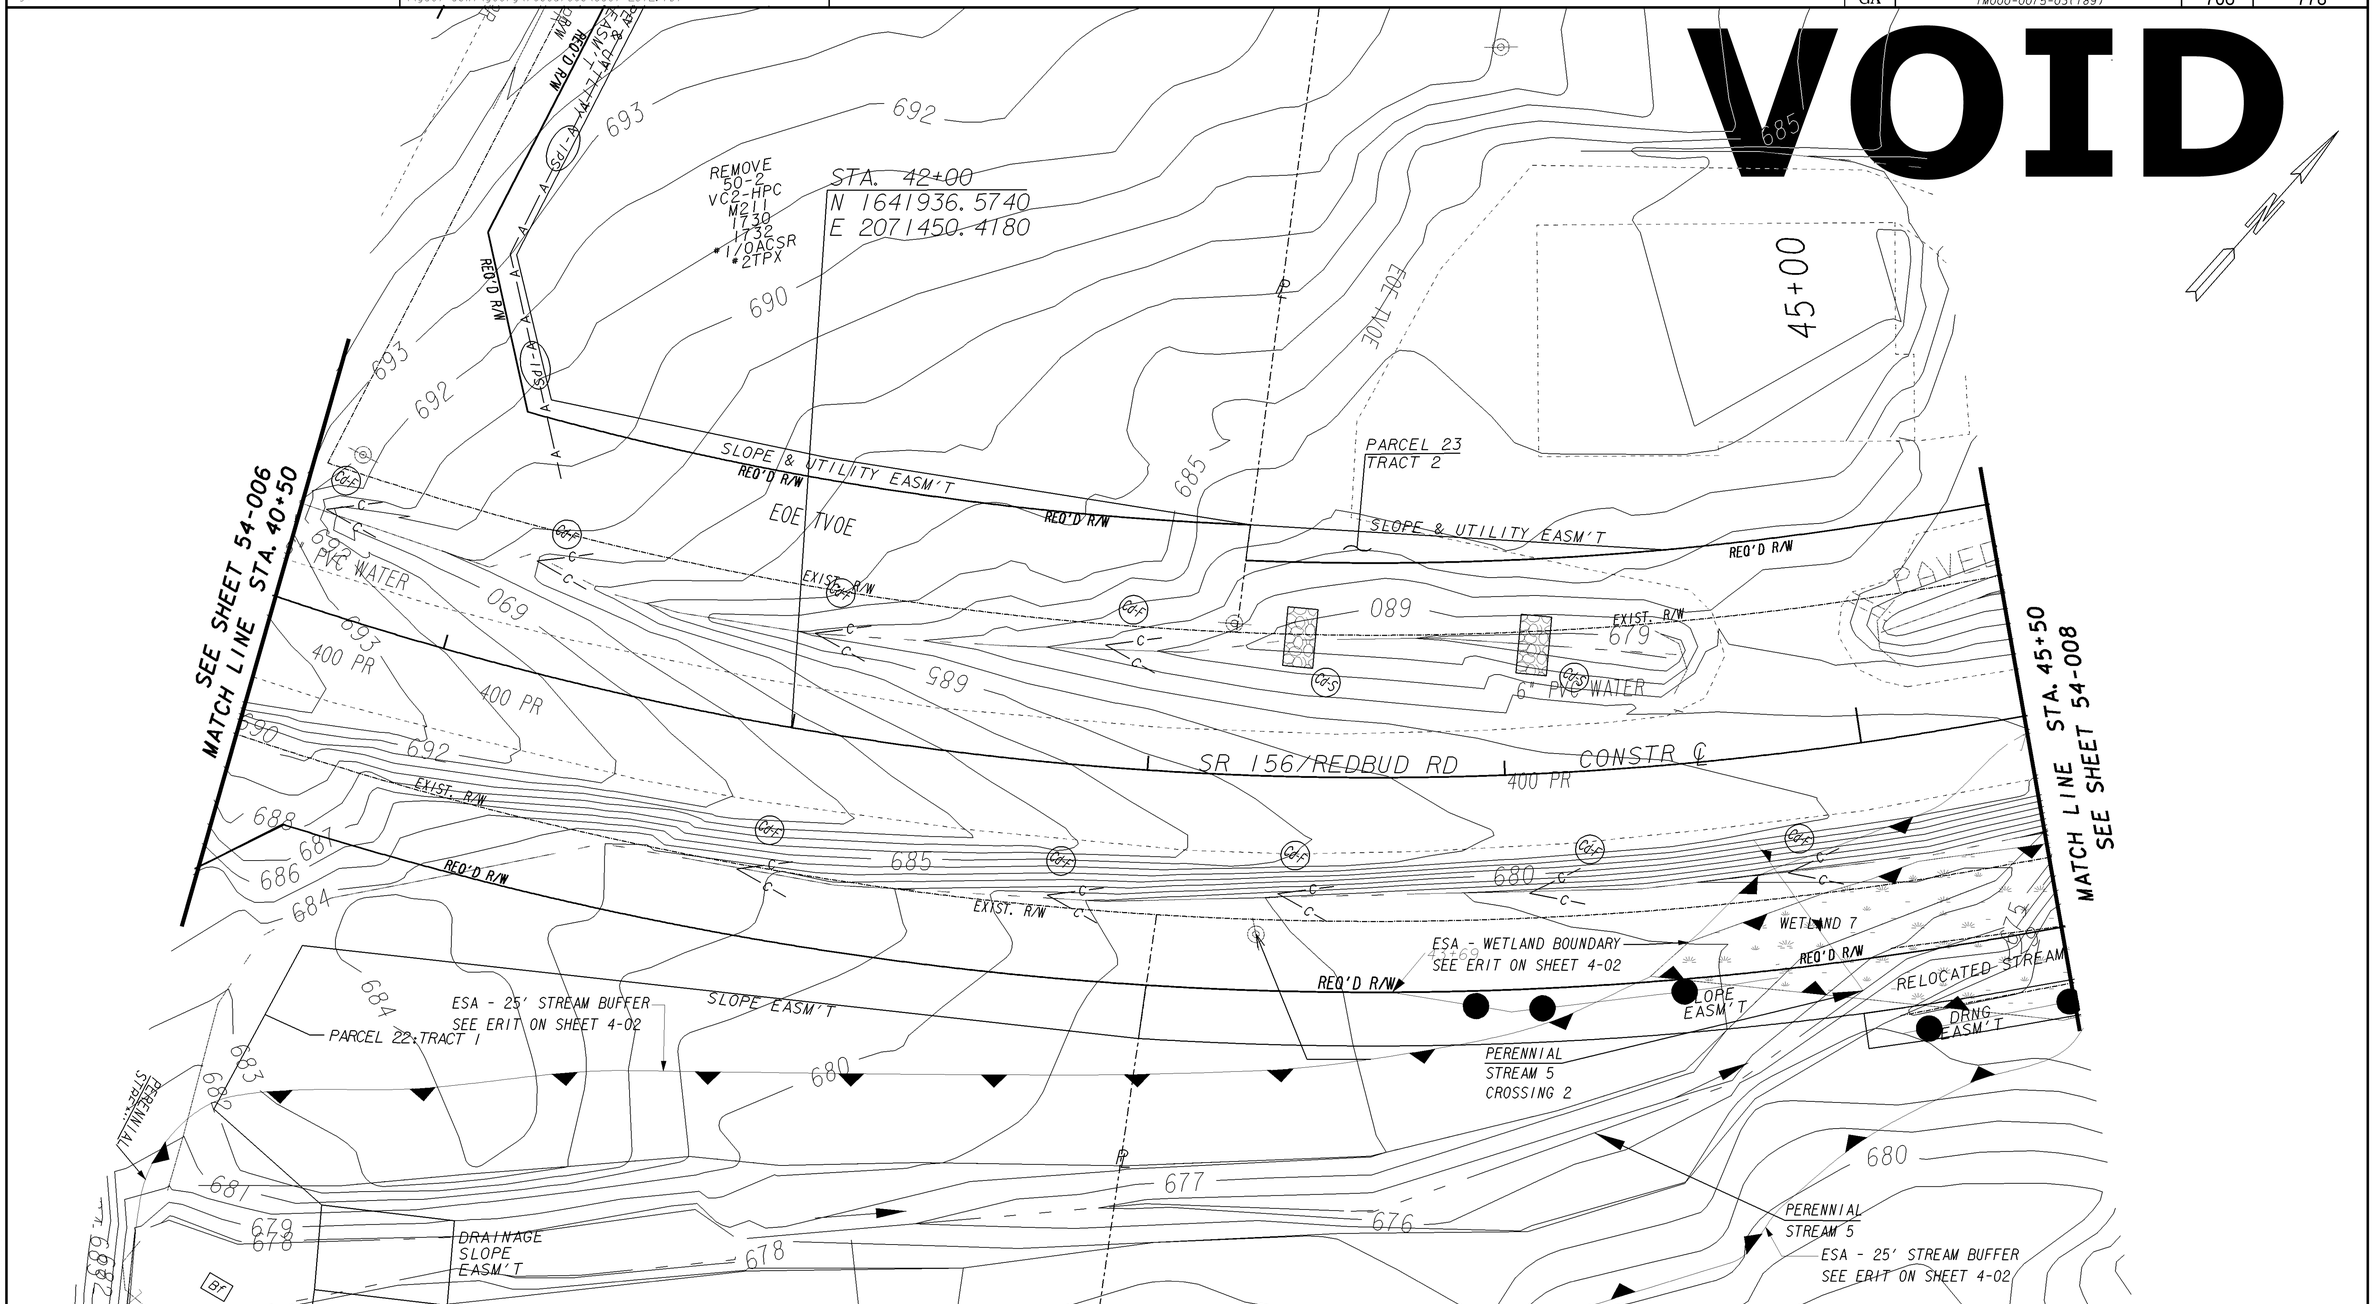

ENVIRONMENTALLY SENSITIVE AREA ▼

ORANGE BARRIER FENCE ●

STAGE 0

GEORGIA
DEPARTMENT OF TRANSPORTATION

SCALE IN FEET
0 20 40 80

REVISION DATES		

STATE OF GEORGIA
DEPARTMENT OF TRANSPORTATION

OFFICE: ROADWAY DESIGN

BMP LOCATION DETAILS

PROJECT IM000-0075-03(189)
GORDON COUNTY

DRAWING No. 54-007