VOID

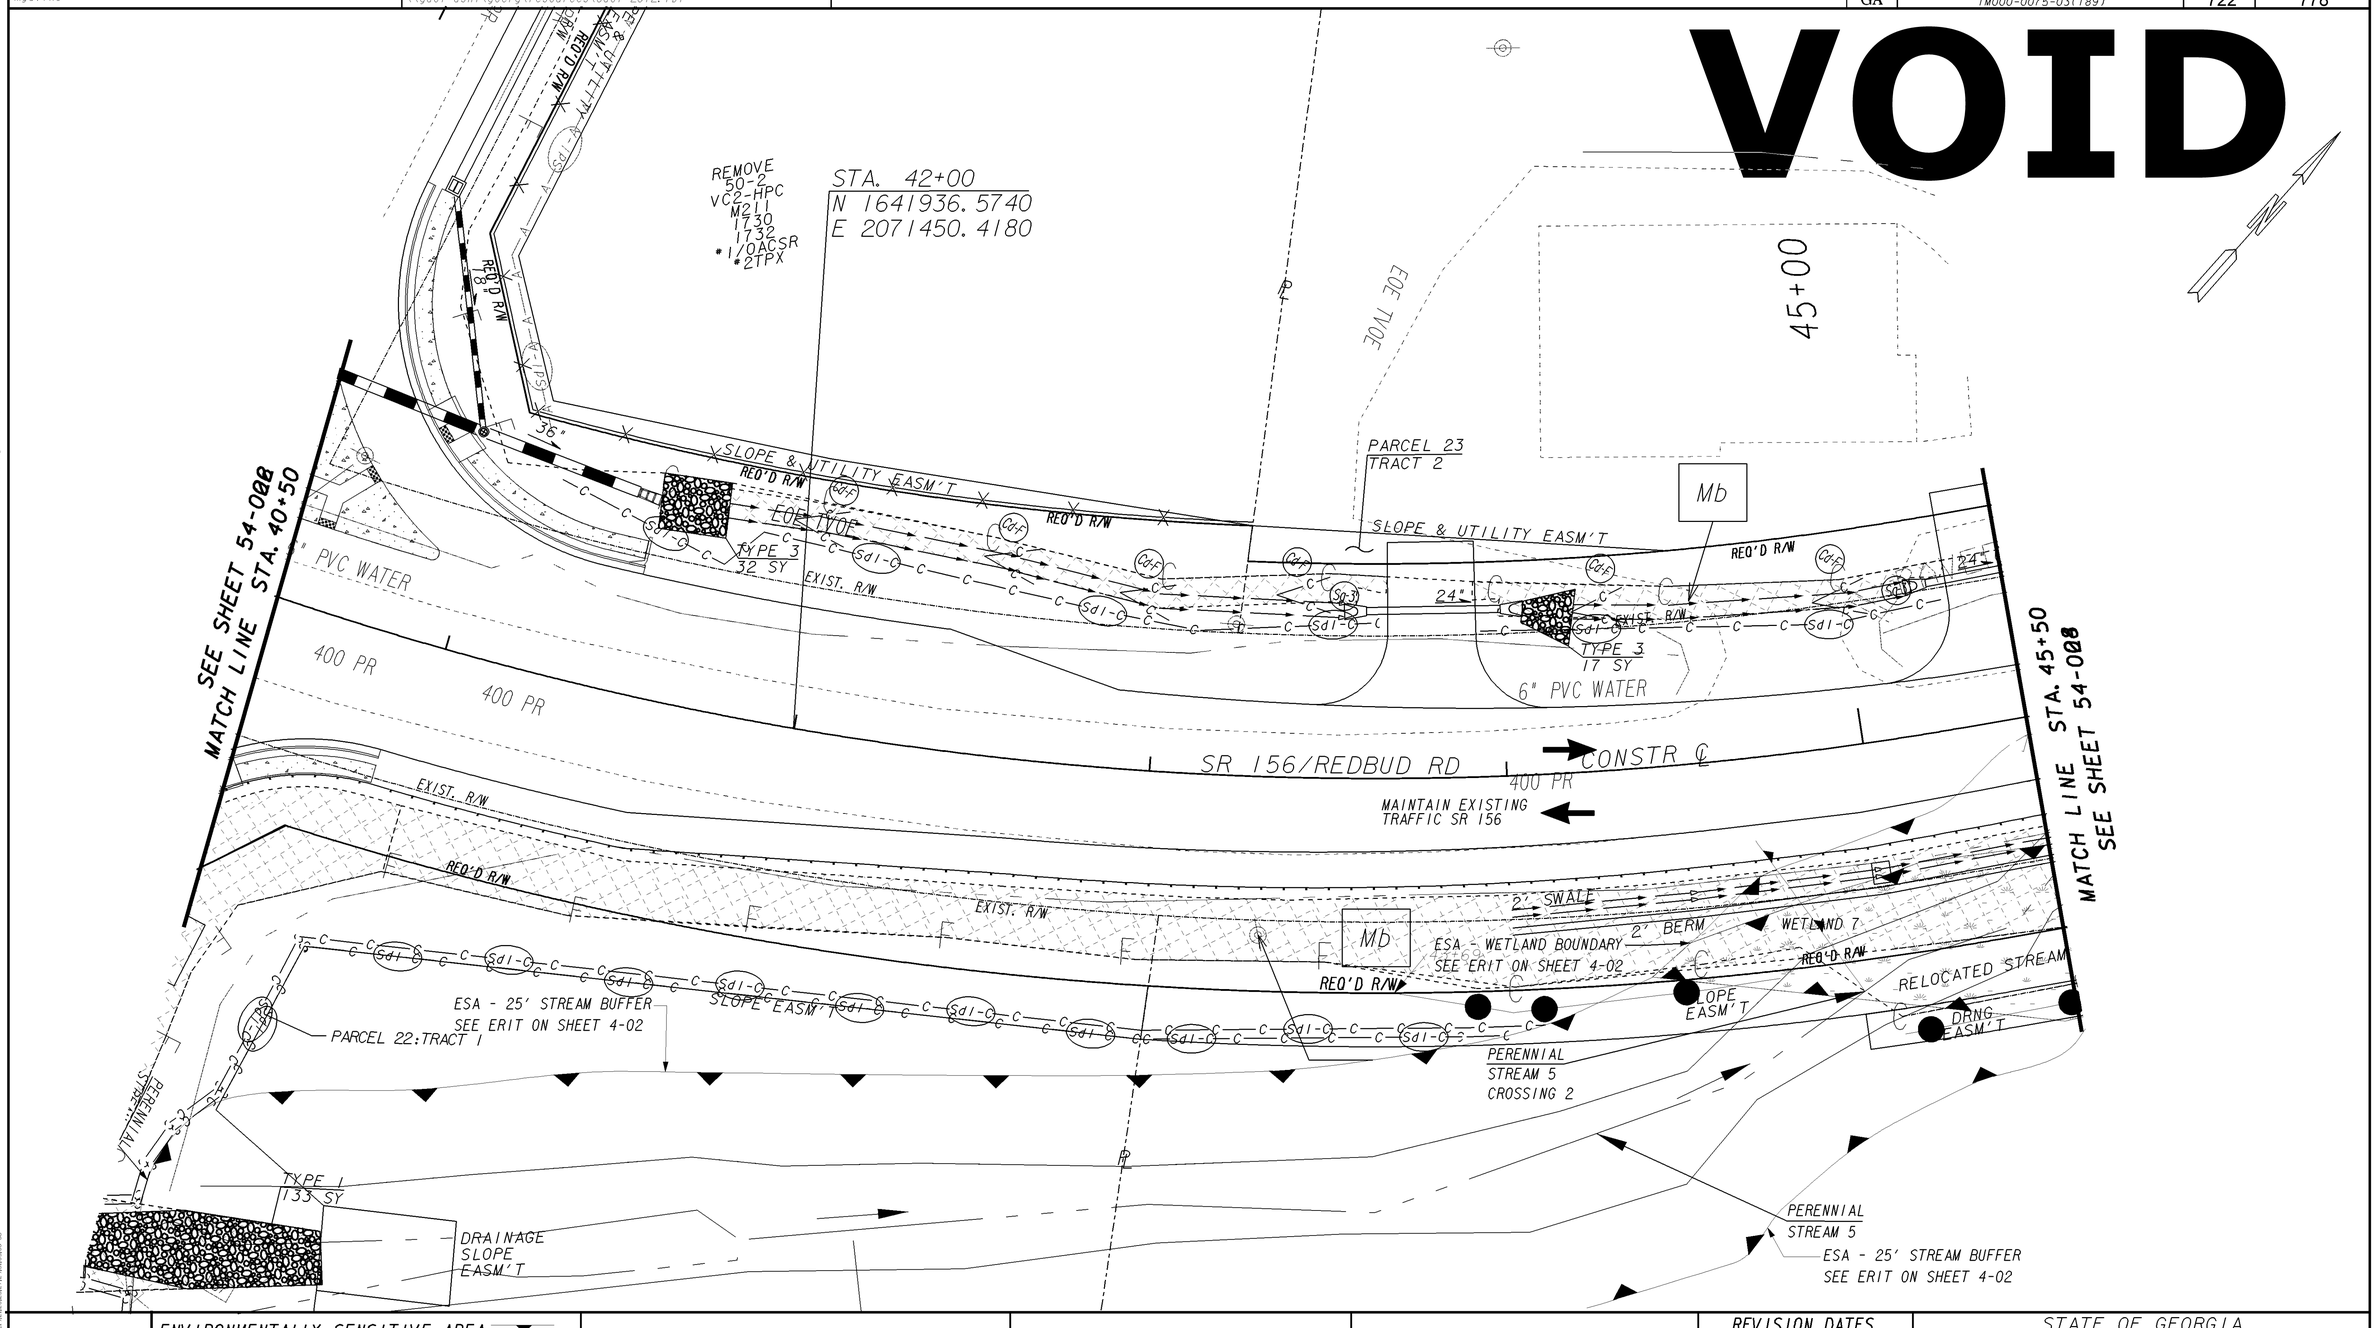

ENVIRONMENTALLY SENSITIVE AREA ▼
ORANGE BARRIER FENCE ●

STAGE 0

GEORGIA
DEPARTMENT OF TRANSPORTATION

SCALE IN FEET
0 20 40 80

REVISION DATES		

STATE OF GEORGIA
DEPARTMENT OF TRANSPORTATION
OFFICE: ROADWAY DESIGN

BMP LOCATION DETAILS

PROJECT IM000-0075-03(189)
GORDON COUNTY

DRAWING No. 54-003