3/26/2013	Tue Mar 26 14:02:05 2013	\\gdot-dsn1\gocfg\resources\Gdot-2012.tbl	m:\610750 Gordon\2.08 DGN\610750ERIII.dgn
mgavins			

STATE	PROJECT NUMBER	SHEET NO.	TOTAL SHEETS
GA	IM000-0075-03(189)	726	778

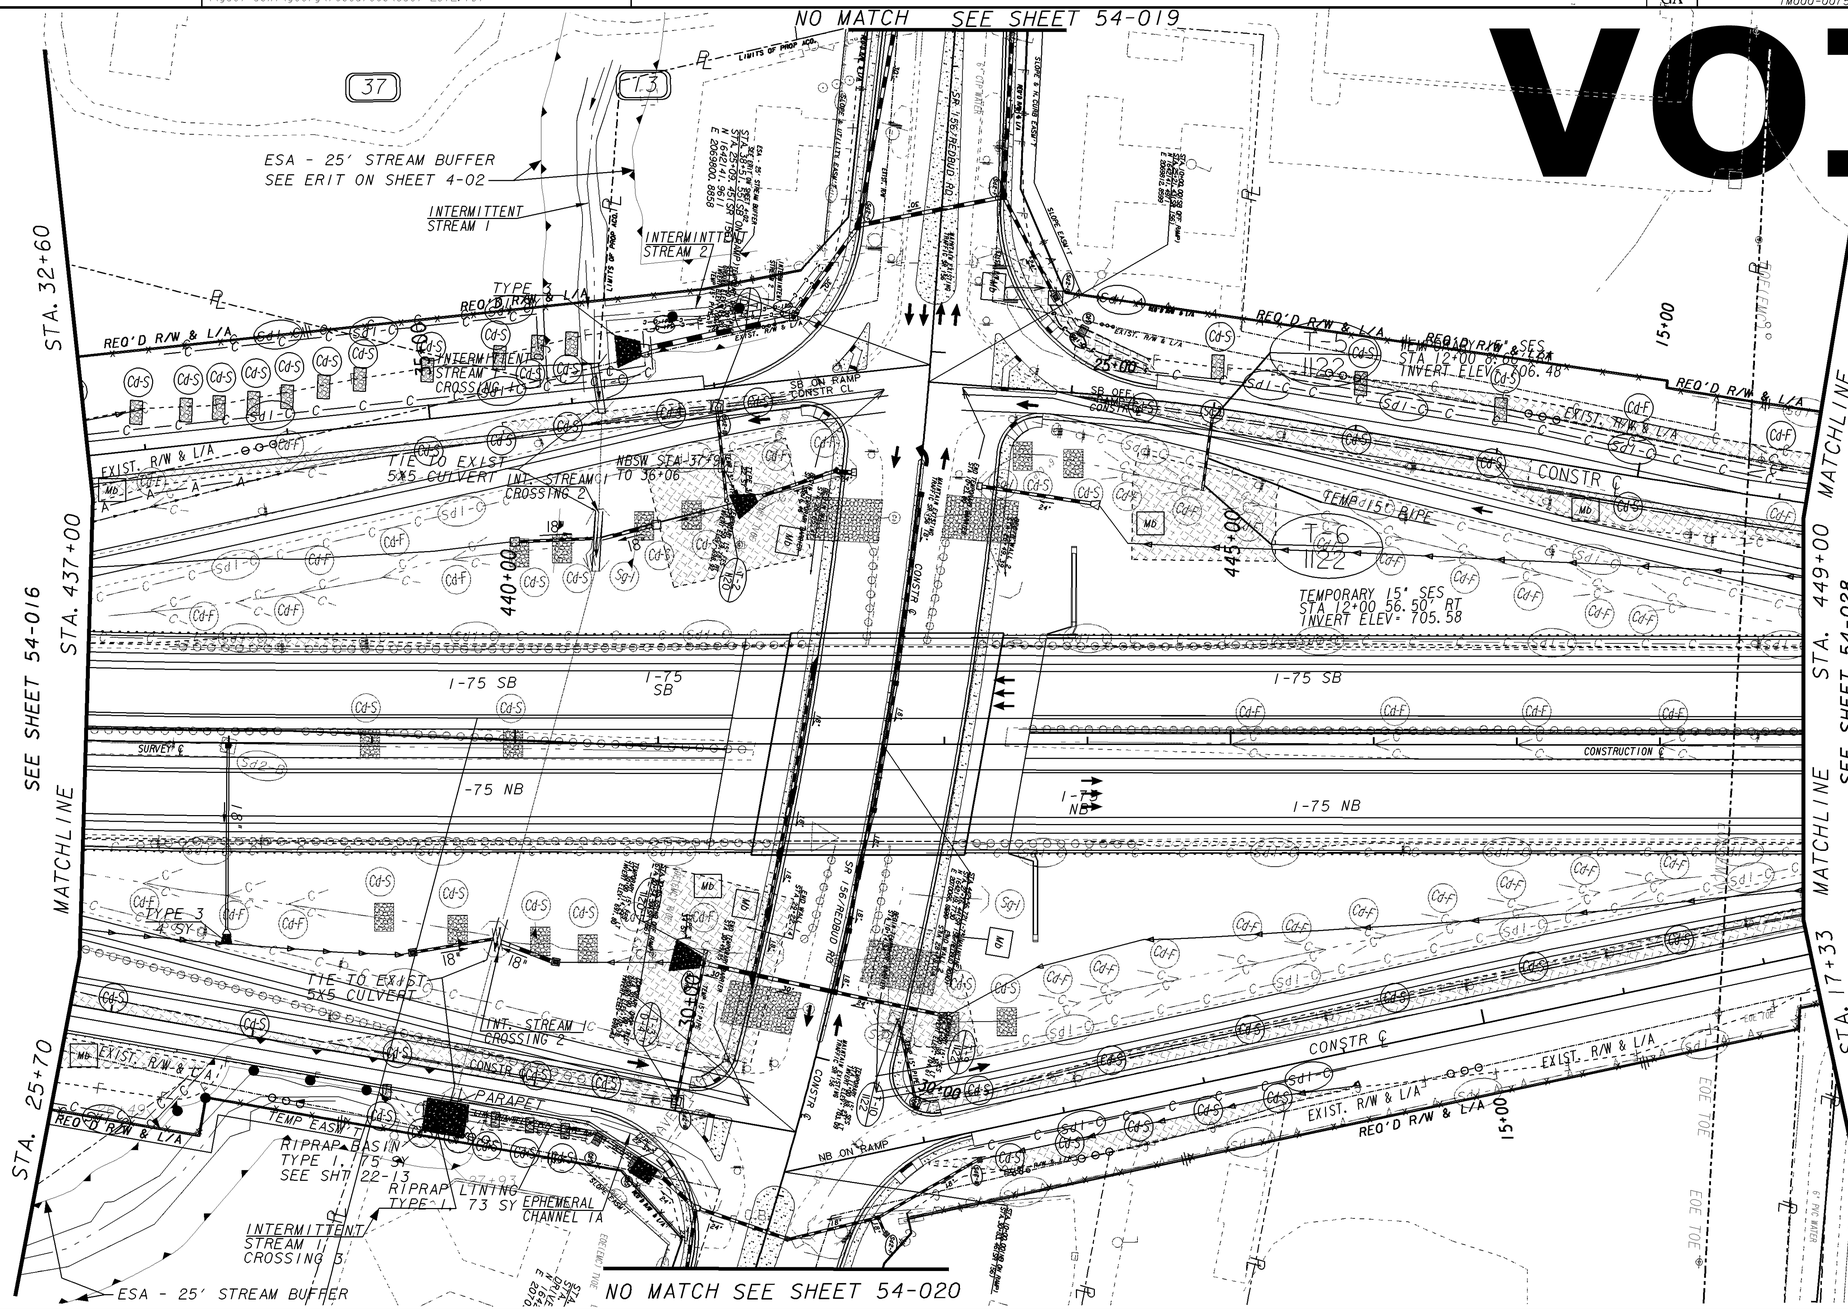

ENVIRONMENTALLY SENSITIVE AREA

ORANGE BARRIER FENCE

STAGE 1

GEORGIA
DEPARTMENT OF TRANSPORTATION

SCALE IN FEET
0 50 100 200

REVISION DATES

STATE OF GEORGIA
DEPARTMENT OF TRANSPORTATION

OFFICE: ROADWAY DESIGN

BMP LOCATION DETAILS

PROJECT IM000-0075-03(189)
GORDON COUNTY

DRAWING NO. 54-027