| 3/26/2013 Tue Mar 26 14:01:02 2013 mgavins | \\gdot-dsn1\gocfg\resources\Gdot-2012.tbl | m:\610750 Gordon\2.08 DGN\610750ER413.dgn | STATE | PROJECT NUMBER | SHEET NO. | TOTAL SHEETS |
|---|---|---|---|---|---|---|
| | | | GA | IM000-0075-03(189) | 750 | 778 |

VOID

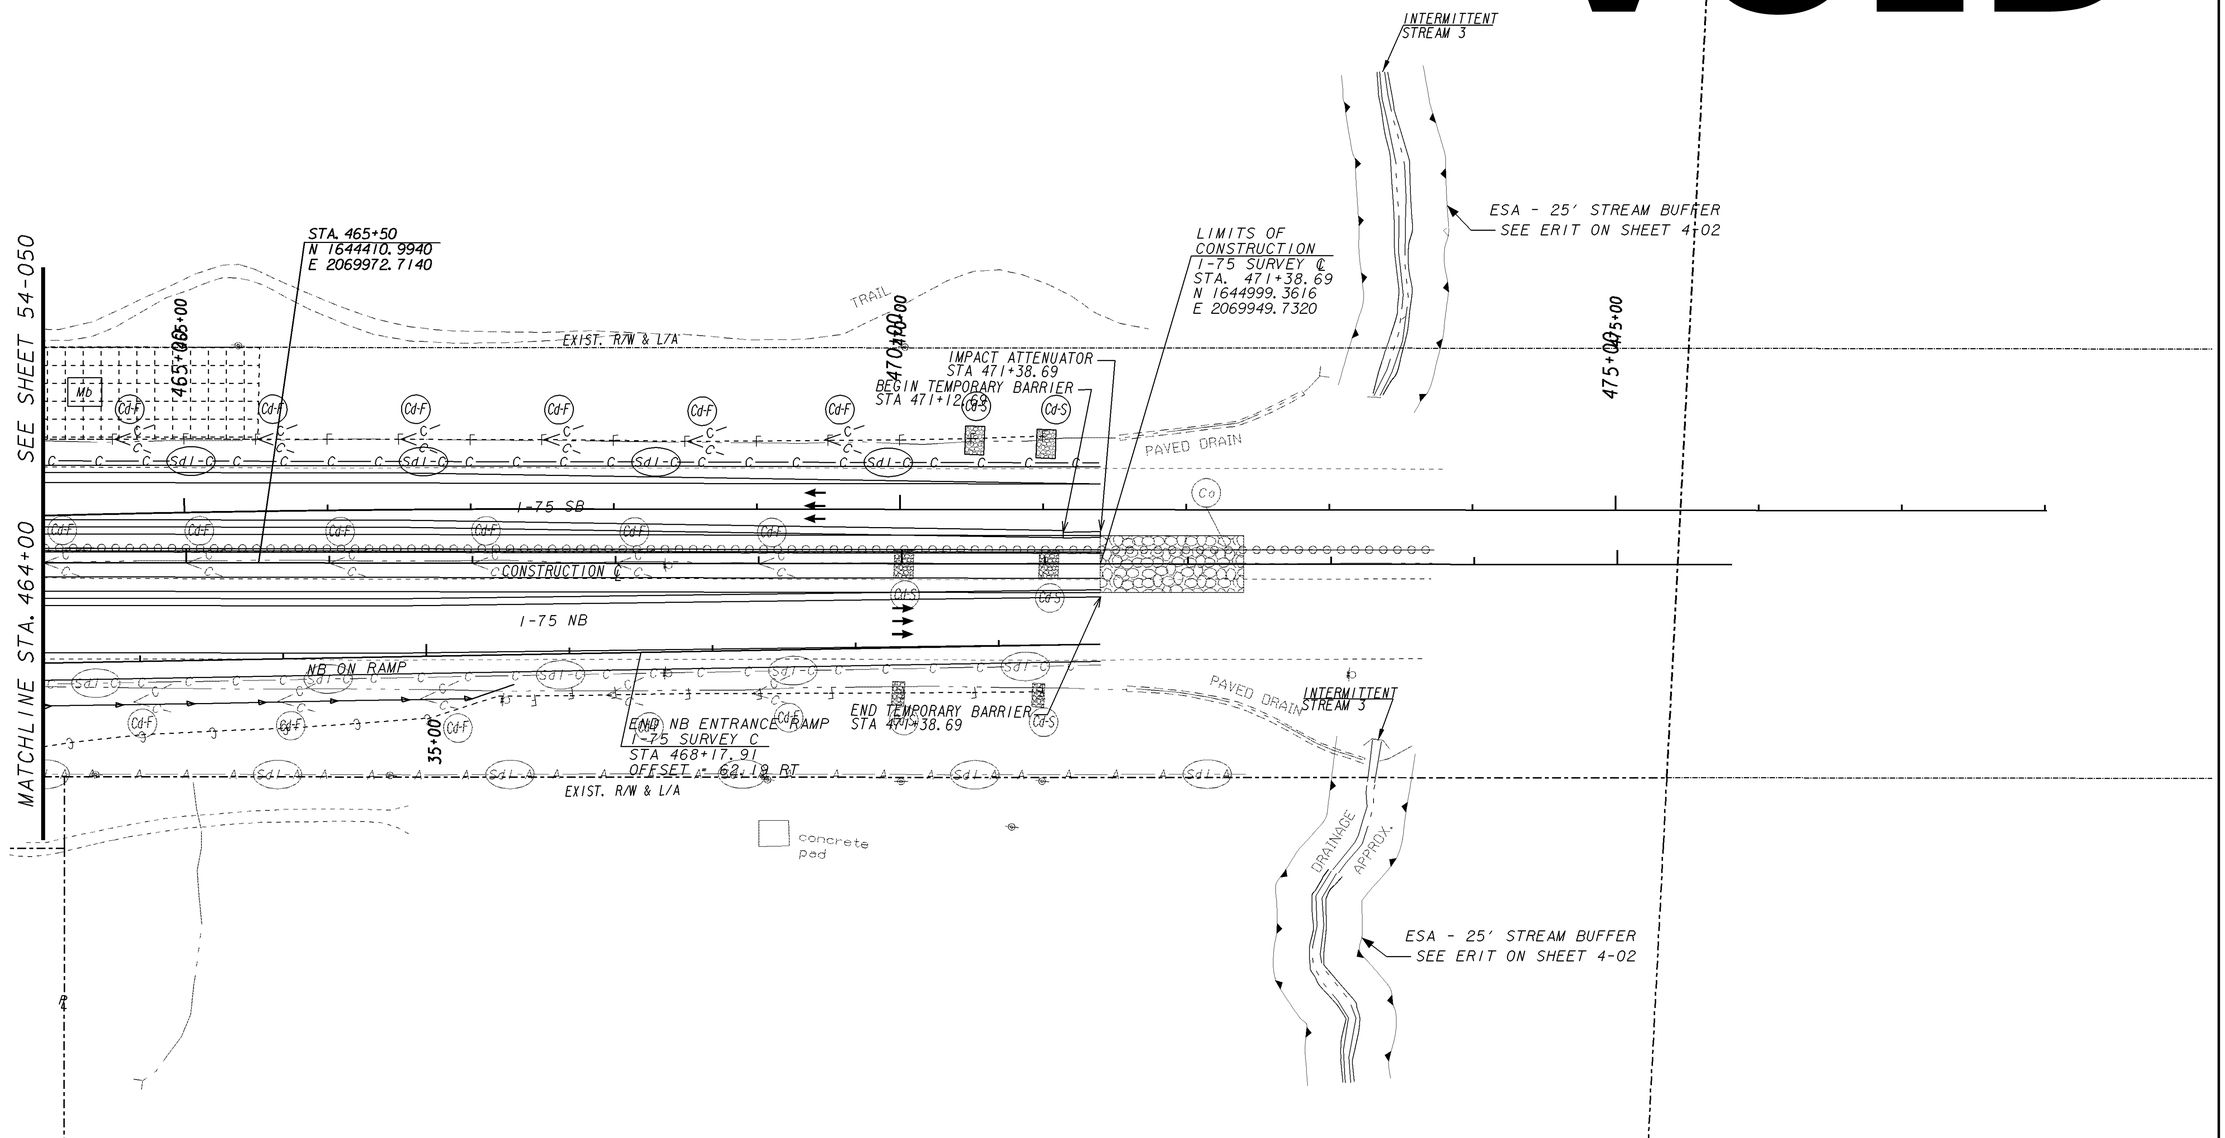


STAGE 4

**GEORGIA**
**DEPARTMENT OF TRANSPORTATION**

SCALE IN FEET
0 50 100 200

| REVISION DATES | | |
|---|---|---|
| | | |

STATE OF GEORGIA
DEPARTMENT OF TRANSPORTATION
OFFICE: ROADWAY DESIGN

**BMP LOCATION DETAILS**

PROJECT IM000-0075-03(189)
GORDON COUNTY

DRAWING NO. 54-051