STATE	PROJECT NUMBER	SHEET NO.	TOTAL SHEETS
GA	IM000-0075-03(189)	348A	778

TOTAL DETOUR LENGHT FROM I-75 TO HARMONY DRIVE - 1.81 MILES

TOTAL DETOUR LENGHT FROM I-75 TO HARMONY CHURCH ROAD - 0.72 MILES

ALL DETOUR SIGNS OTHER THAN THE CHANGEABLE MESSAGE SIGNS WILL BE COVERED UNDER LUMP SUM TRAFFIC CONTROL.

NOT TO SCALE

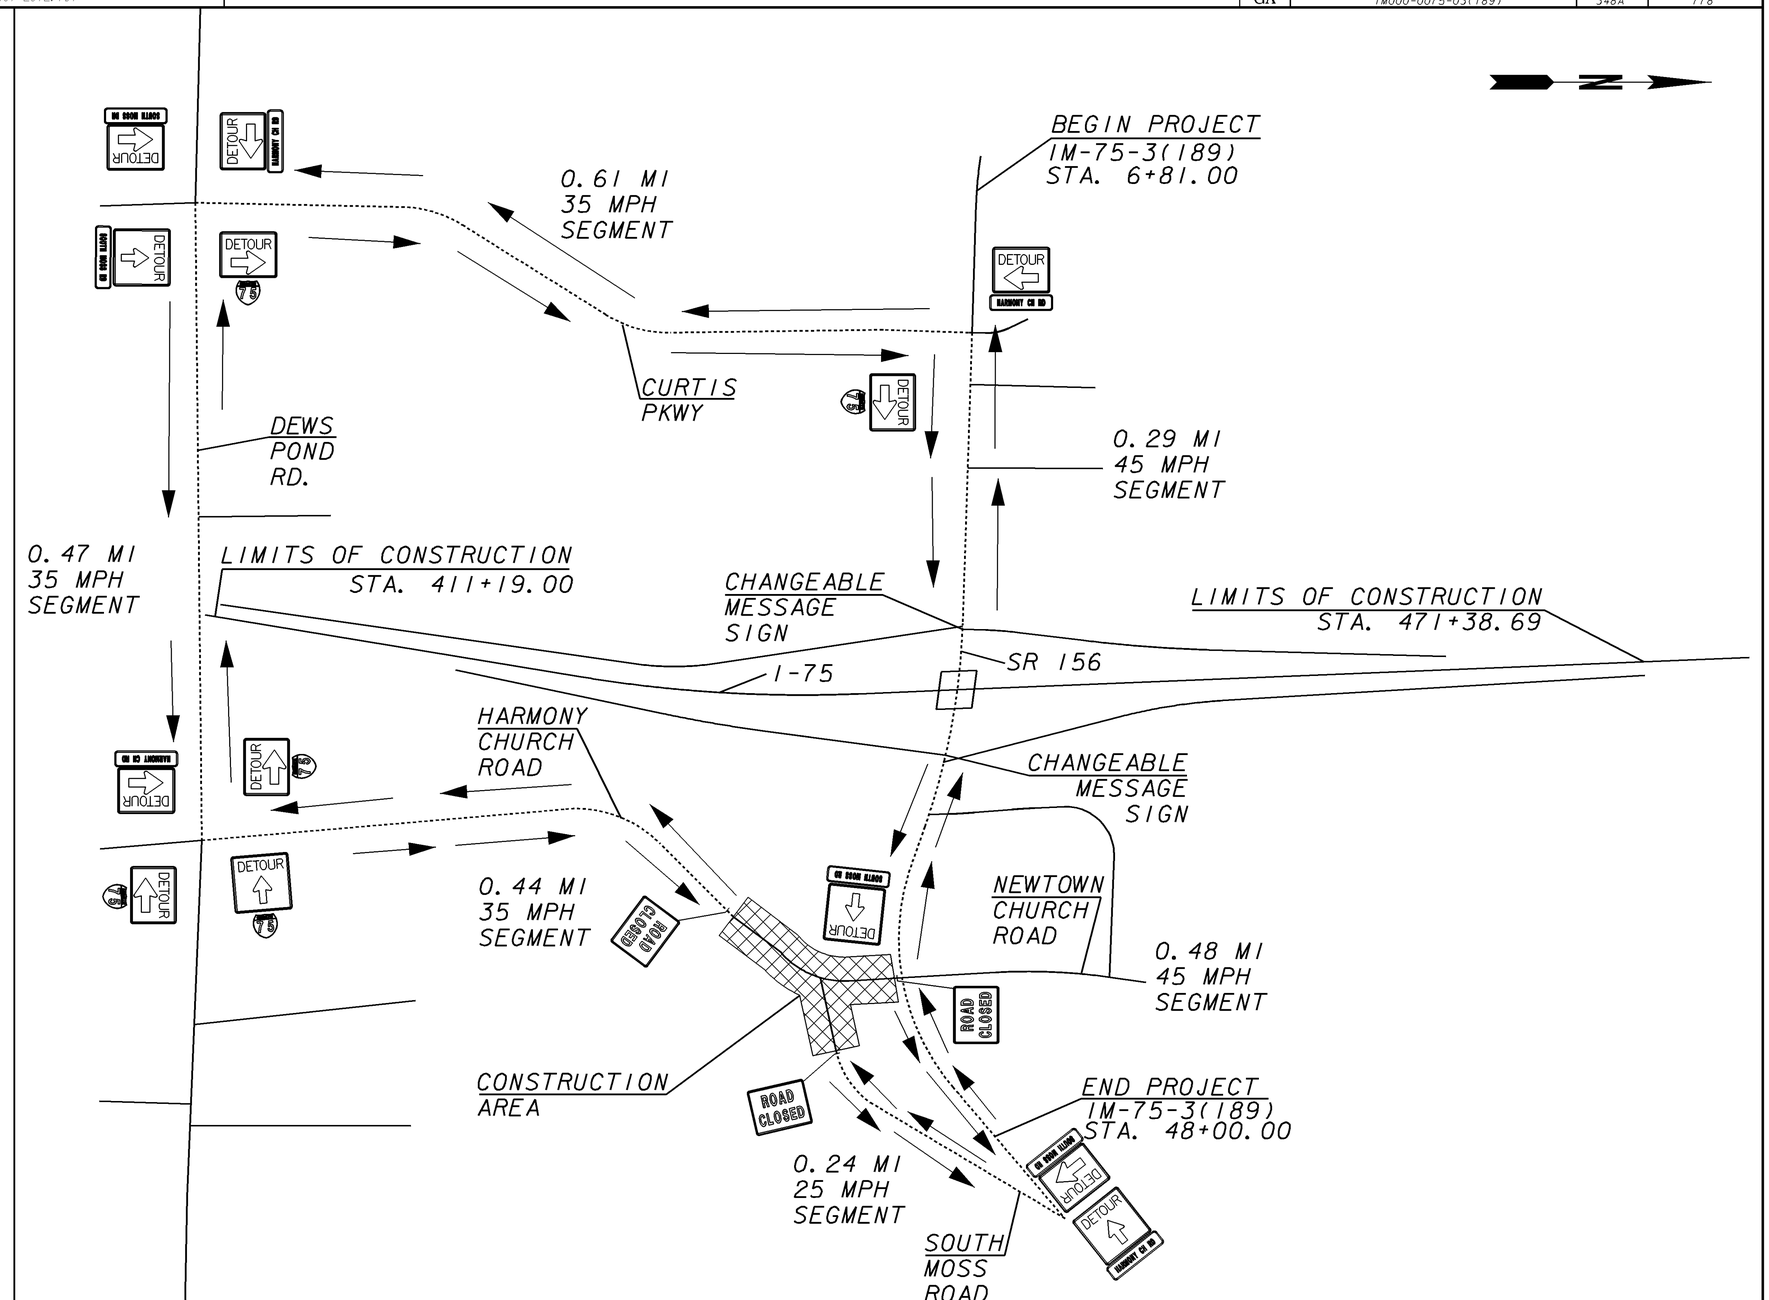

USE ON CONSTRUCTION

GEORGIA
DEPARTMENT OF TRANSPORTATION

REVISION DATES		
11/08/13		

STATE OF GEORGIA
DEPARTMENT OF TRANSPORTATION
OFFICE: ROADWAY DESIGN
STAGING DETAILS

DETOUR MAP
GORDON COUNTY

DRAWING No. 20-001

1/5/2009 GPLN