12/20/2011	10:49:34 AM	PRF	j:\2008030\2008030005-006\dgn\610870 dgn\610870cp04.dgn	STATE	PROJECT NUMBER	SHEET NO.	TOTAL SHEETS
USER:dsmith		_PENTBLL_		GA	NHSTP-0075-03(203)	45	604

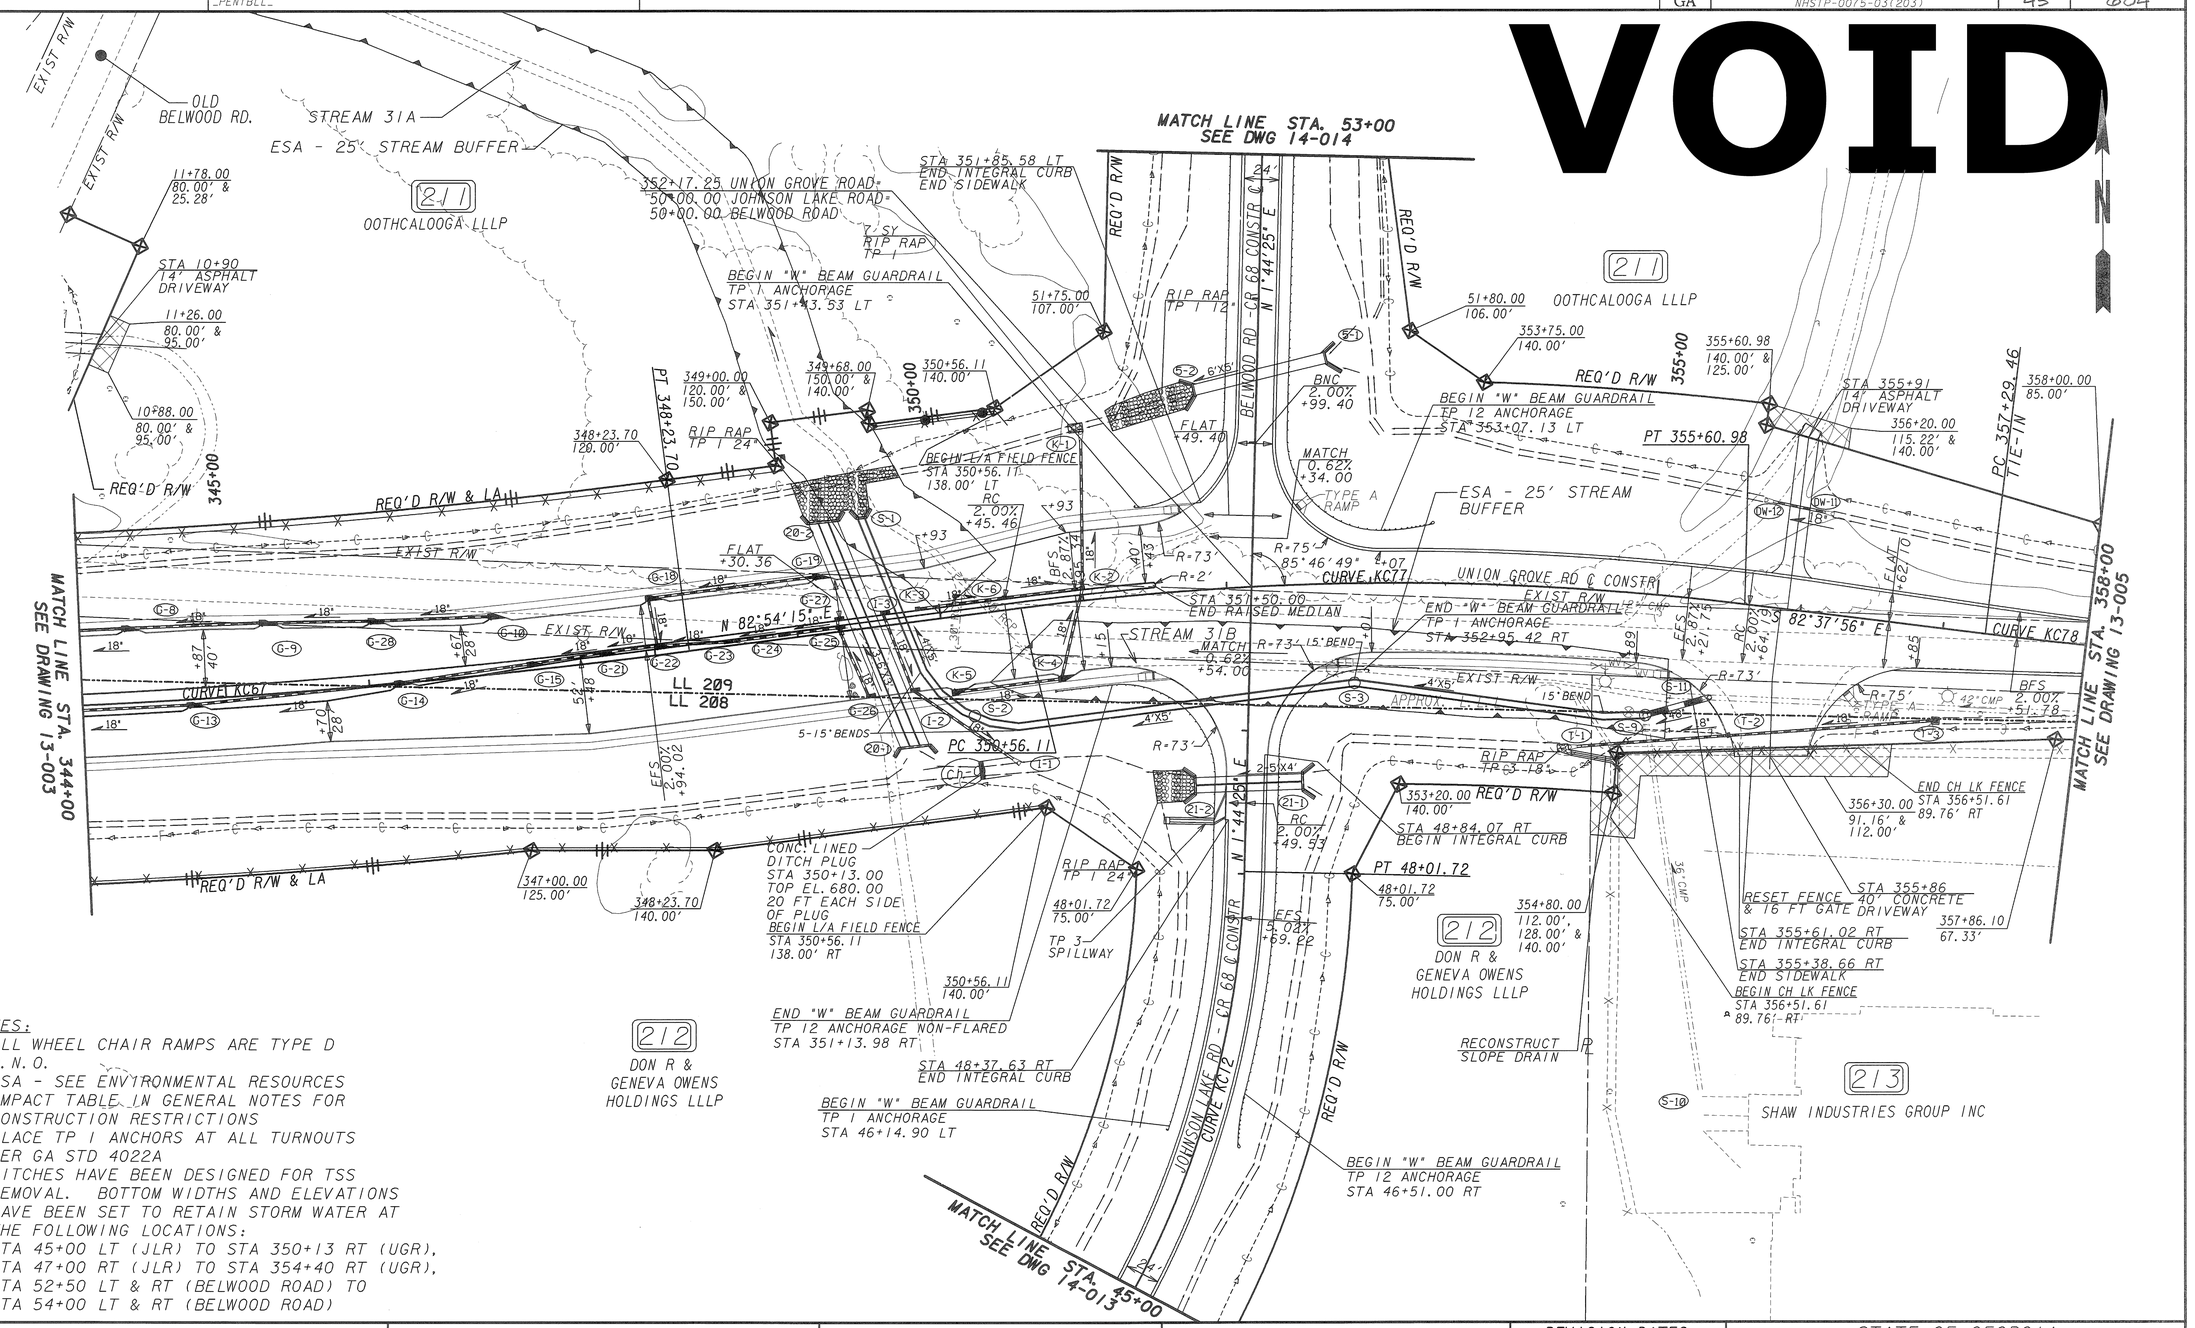

NOTES:
- ALL WHEEL CHAIR RAMPS ARE TYPE D U.N.O.
- ESA - SEE ENVIRONMENTAL RESOURCES IMPACT TABLE IN GENERAL NOTES FOR CONSTRUCTION RESTRICTIONS
- PLACE TP 1 ANCHORS AT ALL TURNOUTS PER GA STD 4022A
- DITCHES HAVE BEEN DESIGNED FOR TSS REMOVAL. BOTTOM WIDTHS AND ELEVATIONS HAVE BEEN SET TO RETAIN STORM WATER AT THE FOLLOWING LOCATIONS:
  STA 45+00 LT (JLR) TO STA 350+13 RT (UGR),
  STA 47+00 RT (JLR) TO STA 354+40 RT (UGR),
  STA 52+50 LT & RT (BELWOOD ROAD) TO
  STA 54+00 LT & RT (BELWOOD ROAD)

PROPERTY AND EXISTING R/W LINE
REQUIRED R/W LINE
CONSTRUCTION LIMITS
EASEMENT FOR CONSTR & MAINTENANCE OF SLOPES
EASEMENT FOR CONSTR OF SLOPES
EASEMENT FOR CONSTR OF DRIVES

BEGIN LIMIT OF ACCESS.....BLA
END LIMIT OF ACCESS.....ELA
LIMIT OF ACCESS
REQ'D R/W & LIMIT OF ACCESS

Heath & Lineback Engineers
INCORPORATED
2390 CANTON ROAD, BUILDING 200
MARIETTA, GEORGIA 30066-5393
(770)424-1668

SCALE IN FEET
0 50 100 200

REVISION DATES

STATE OF GEORGIA
DEPARTMENT OF TRANSPORTATION
OFFICE: CONSULTANT DESIGN

MAINLINE PLAN
UNION GROVE ROAD

NHSTP-0075-03(203)
UNION GROVE ROAD INTERCHANGE

DRAWING No. 13-004