10/13/2011 9:55:14 AM PRF USER:dsmith _PENTBLL_	J:\2008030\2008030005-006\dgn\610870 dgn\610870sx01 (union grove road).dgn	COUNTY	PROJECT NUMBER	SHEET NO.	TOTAL SHEETS
		GORDON	NHSTP-0075-03(203)	133	604

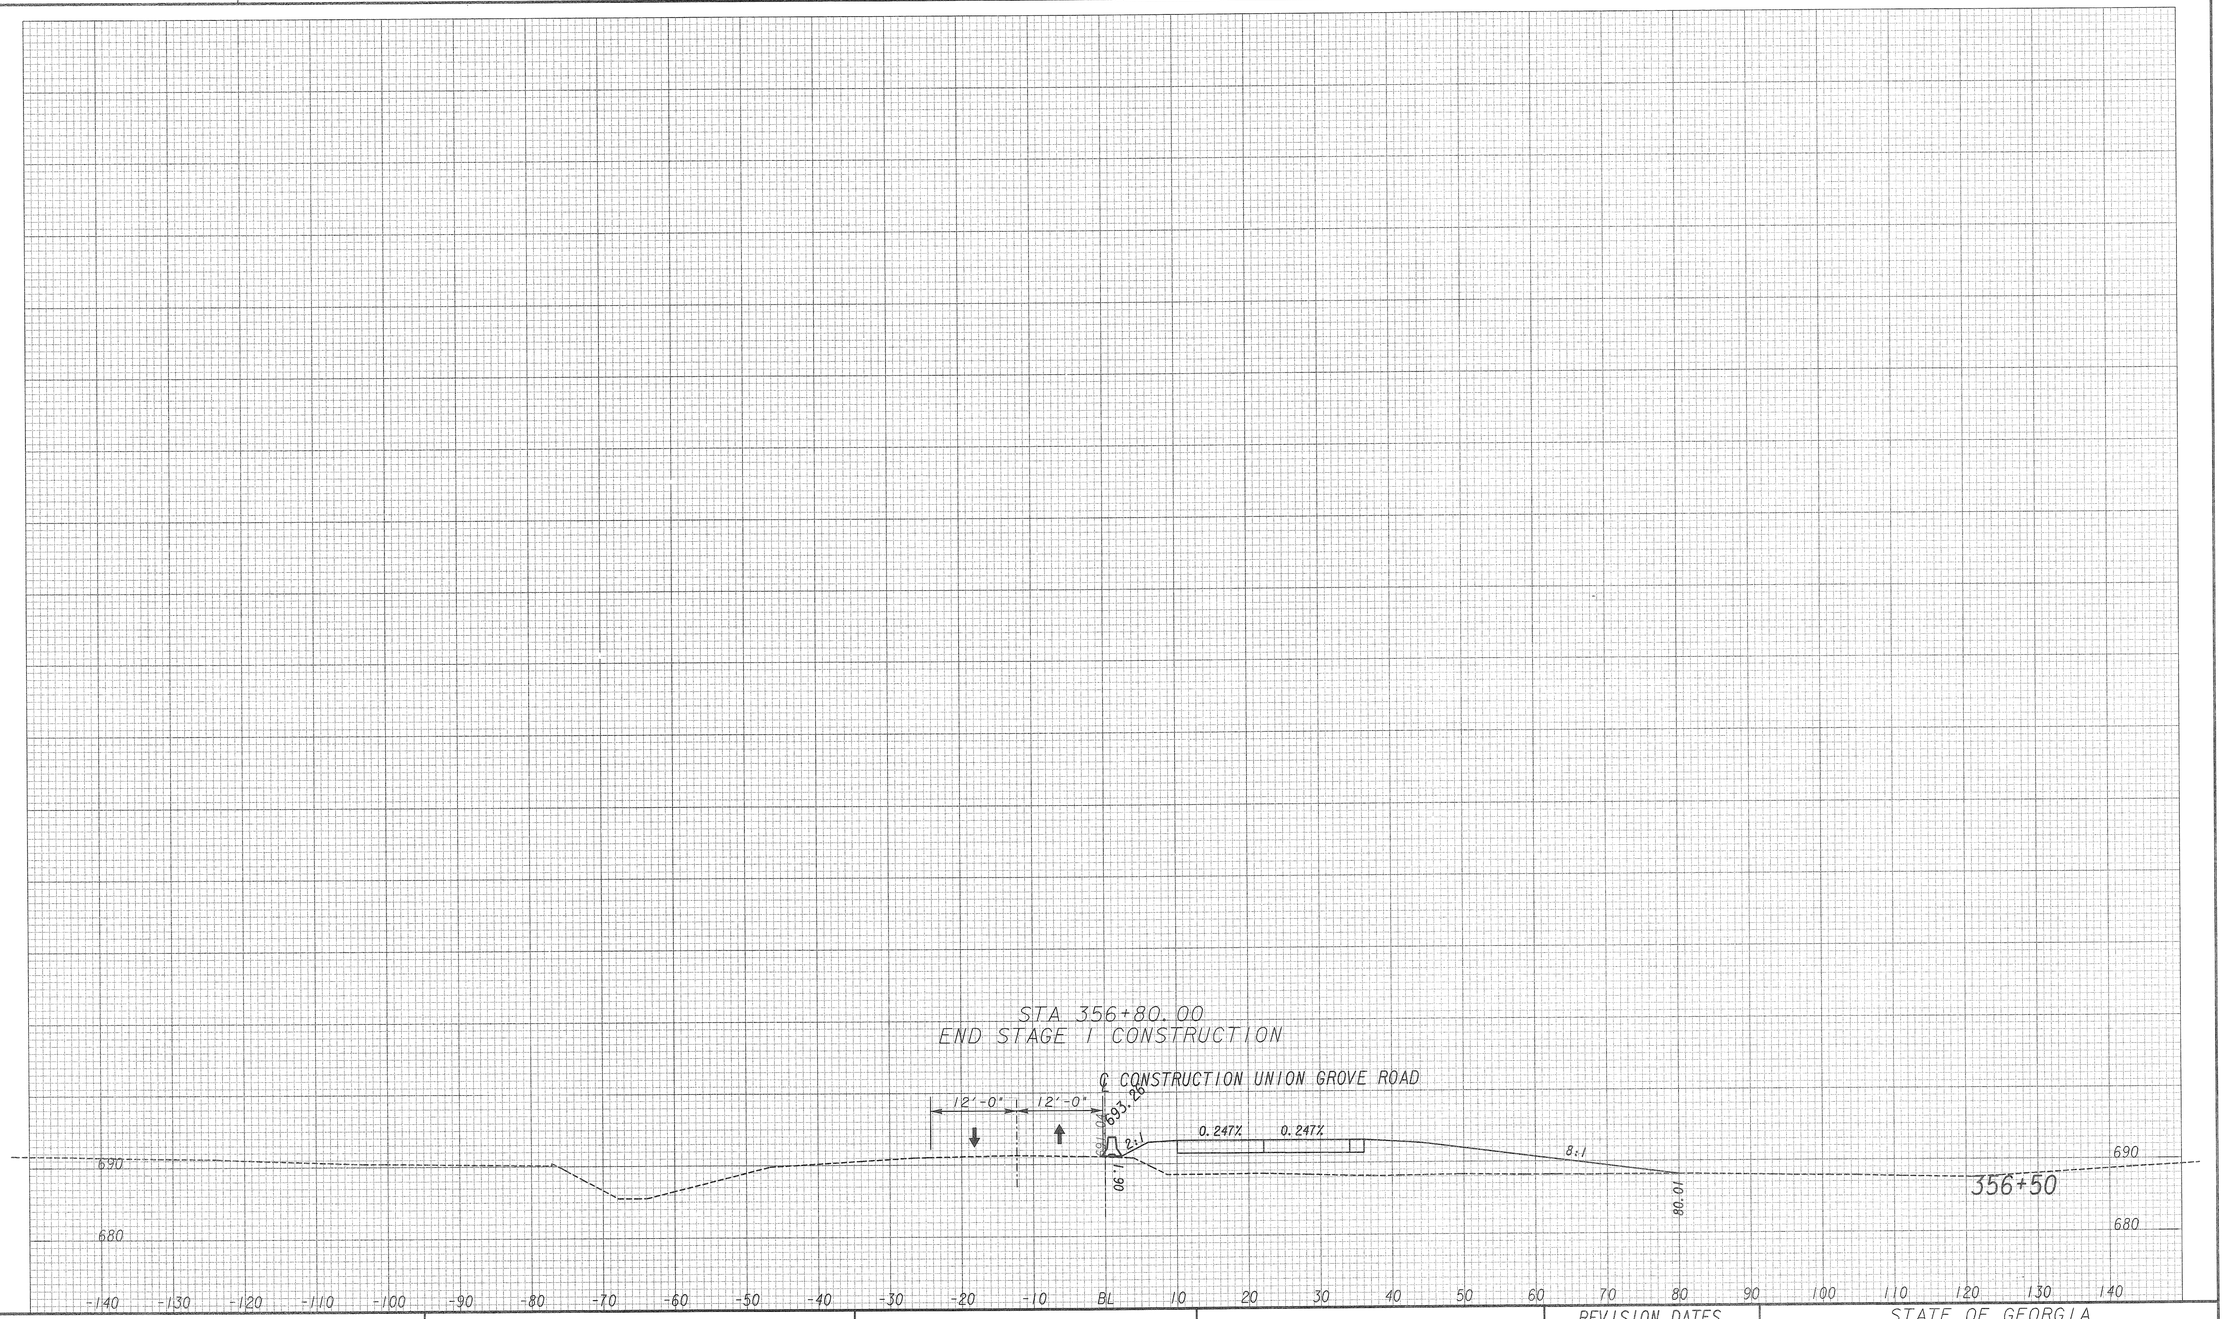

Heath & Lineback Engineers
INCORPORATED
2390 CANTON ROAD, BUILDING 200
MARIETTA, GEORGIA 30066-5393
(770)424-1668

SCALES:
VERTICAL 1"=10'
HORIZONTAL 1"=10'

REVISION DATES

STATE OF GEORGIA
DEPARTMENT OF TRANSPORTATION
OFFICE: CONSULTANT DESIGN

STAGE I MAINLINE X-SECTIONS
UNION GROVE ROAD

NHSTP-0075-03(203)
UNION GROVE ROAD INTERCHANGE

DRAWING No. 19.1-039