VOID

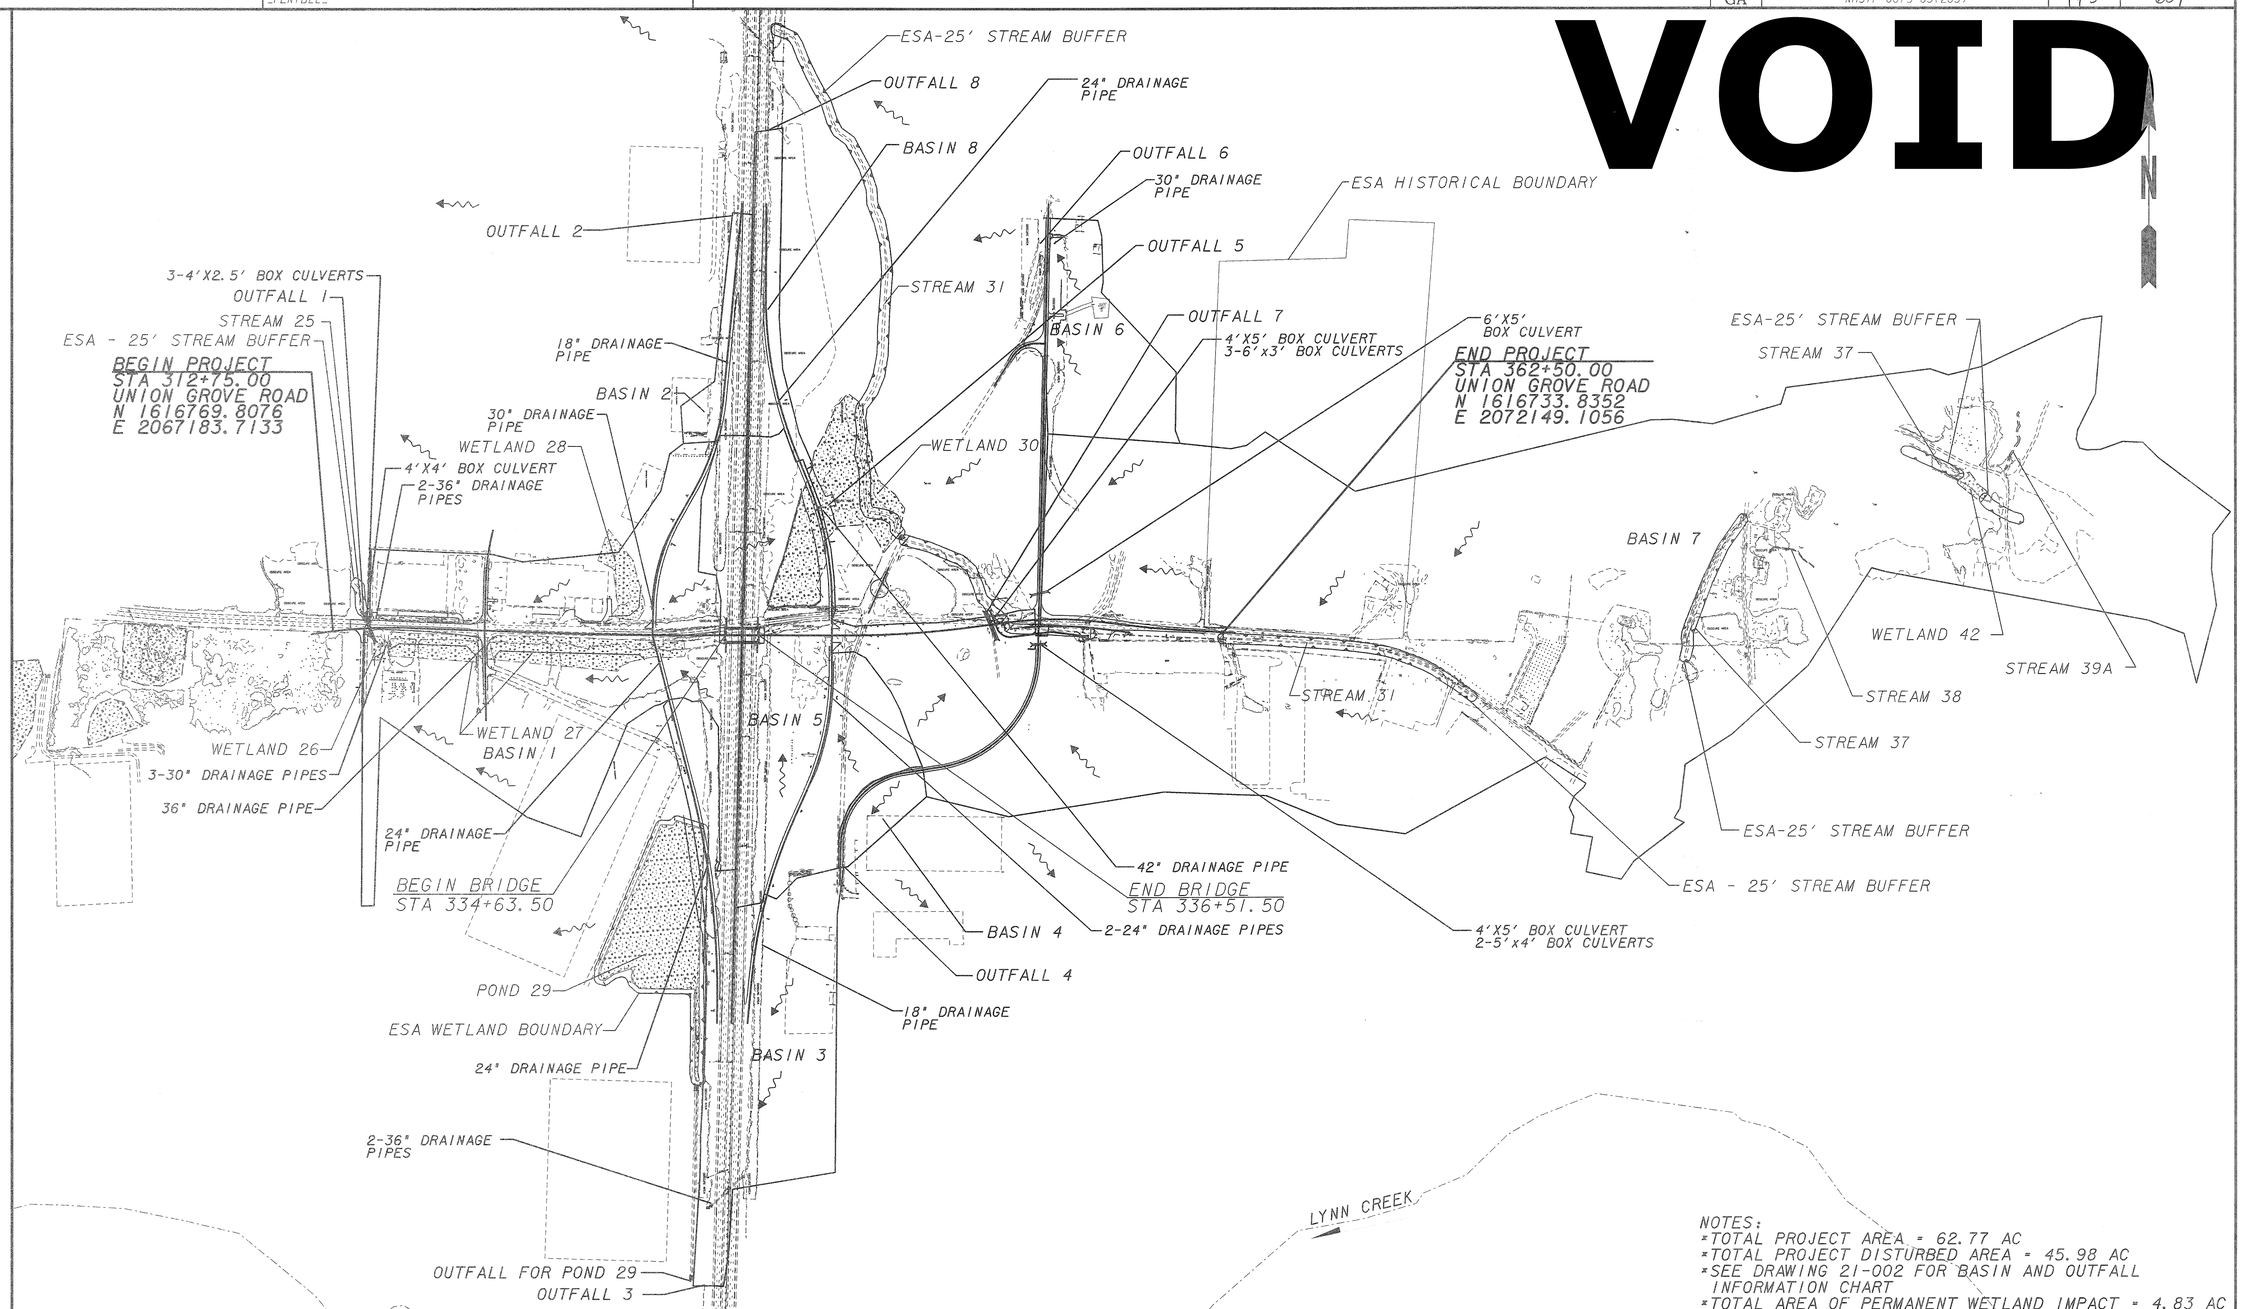

NOTES:
- TOTAL PROJECT AREA = 62.77 AC
- TOTAL PROJECT DISTURBED AREA = 45.98 AC
- SEE DRAWING 21-002 FOR BASIN AND OUTFALL INFORMATION CHART
- TOTAL AREA OF PERMANENT WETLAND IMPACT = 4.83 AC

PROPERTY AND EXISTING R/W LINE
REQUIRED R/W LINE
CONSTRUCTION LIMITS
EASEMENT FOR CONSTR & MAINTENANCE OF SLOPES
EASEMENT FOR CONSTR OF SLOPES
EASEMENT FOR CONSTR OF DRIVES

BEGIN LIMIT OF ACCESS.....BLA
END LIMIT OF ACCESS.....ELA
LIMIT OF ACCESS
REQ'D R/W & LIMIT OF ACCESS

Heath & Lineback Engineers
INCORPORATED
2390 CANTON ROAD, BUILDING 200
MARIETTA, GEORGIA 30066-5393
(770)424-1668

SCALE IN FEET
0 400 800 1600

REVISION DATES

STATE OF GEORGIA
DEPARTMENT OF TRANSPORTATION
OFFICE: CONSULTANT DESIGN

DRAINAGE AREA MAP

NHSTP-0075-03(203)
UNION GROVE ROAD INTERCHANGE

DRAWING No. 21-001

GPLN