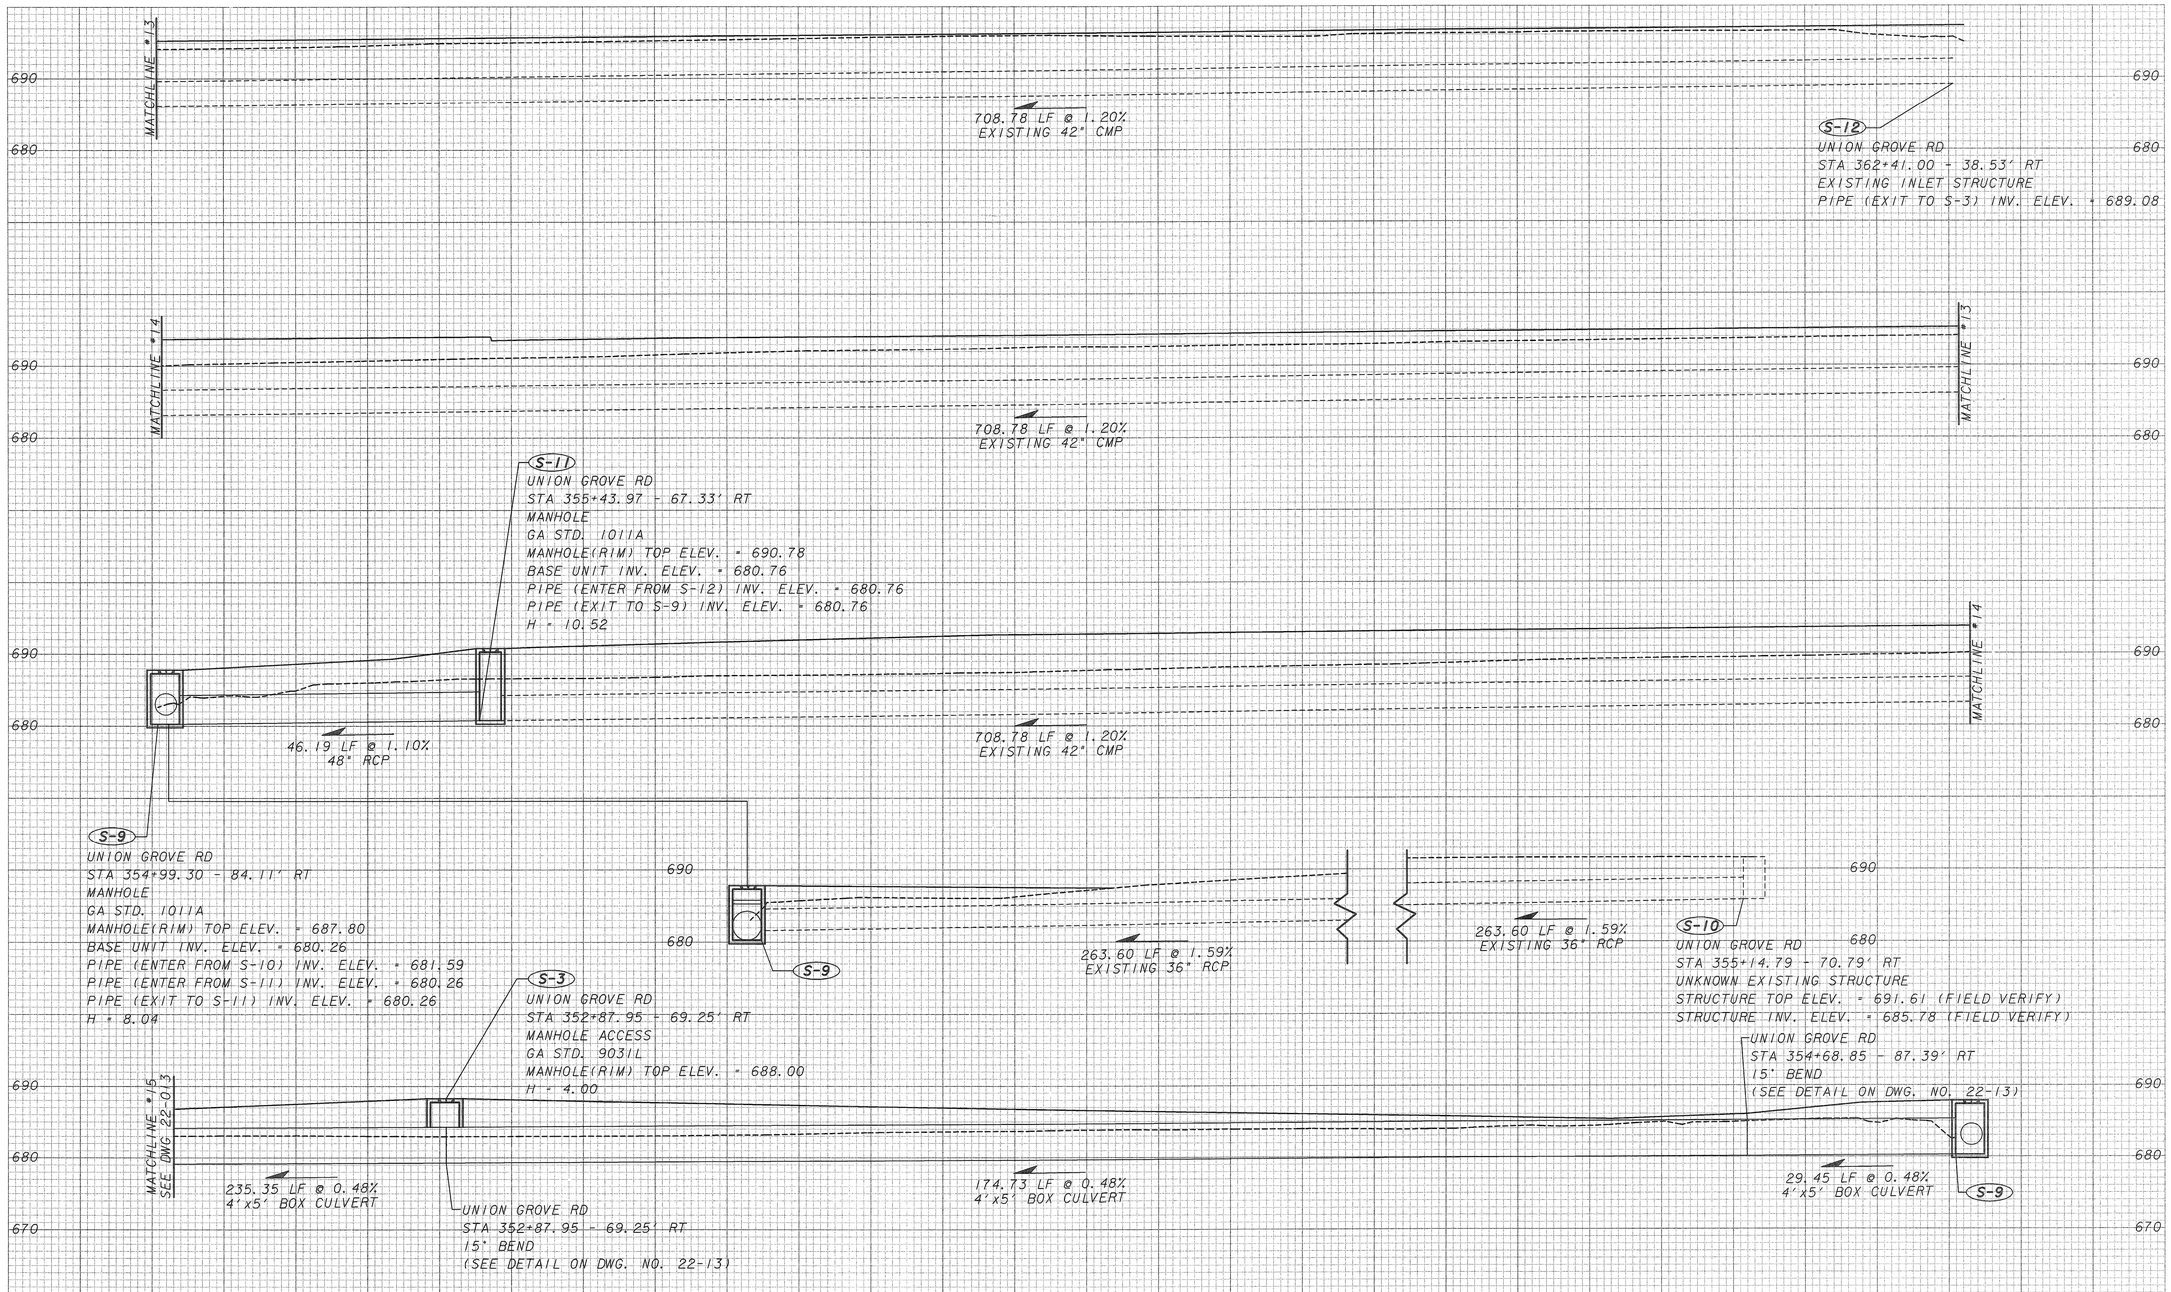

Heath & Lineback Engineers
INCORPORATED
2390 CANTON ROAD, BUILDING 200
MARIETTA, GEORGIA 30066-5393
(770)424-1668

SCALES:
VERTICAL 1" = 10'
HORIZONTAL 1" = 10'

REVISION DATES

STATE OF GEORGIA
DEPARTMENT OF TRANSPORTATION
OFFICE: CONSULTANT DESIGN

DRAINAGE PROFILES
SYSTEM S

NHSTP-0075-03(203)
UNION GROVE ROAD INTERCHANGE

DRAWING No. 22-012

1/5/2009 GPLN